


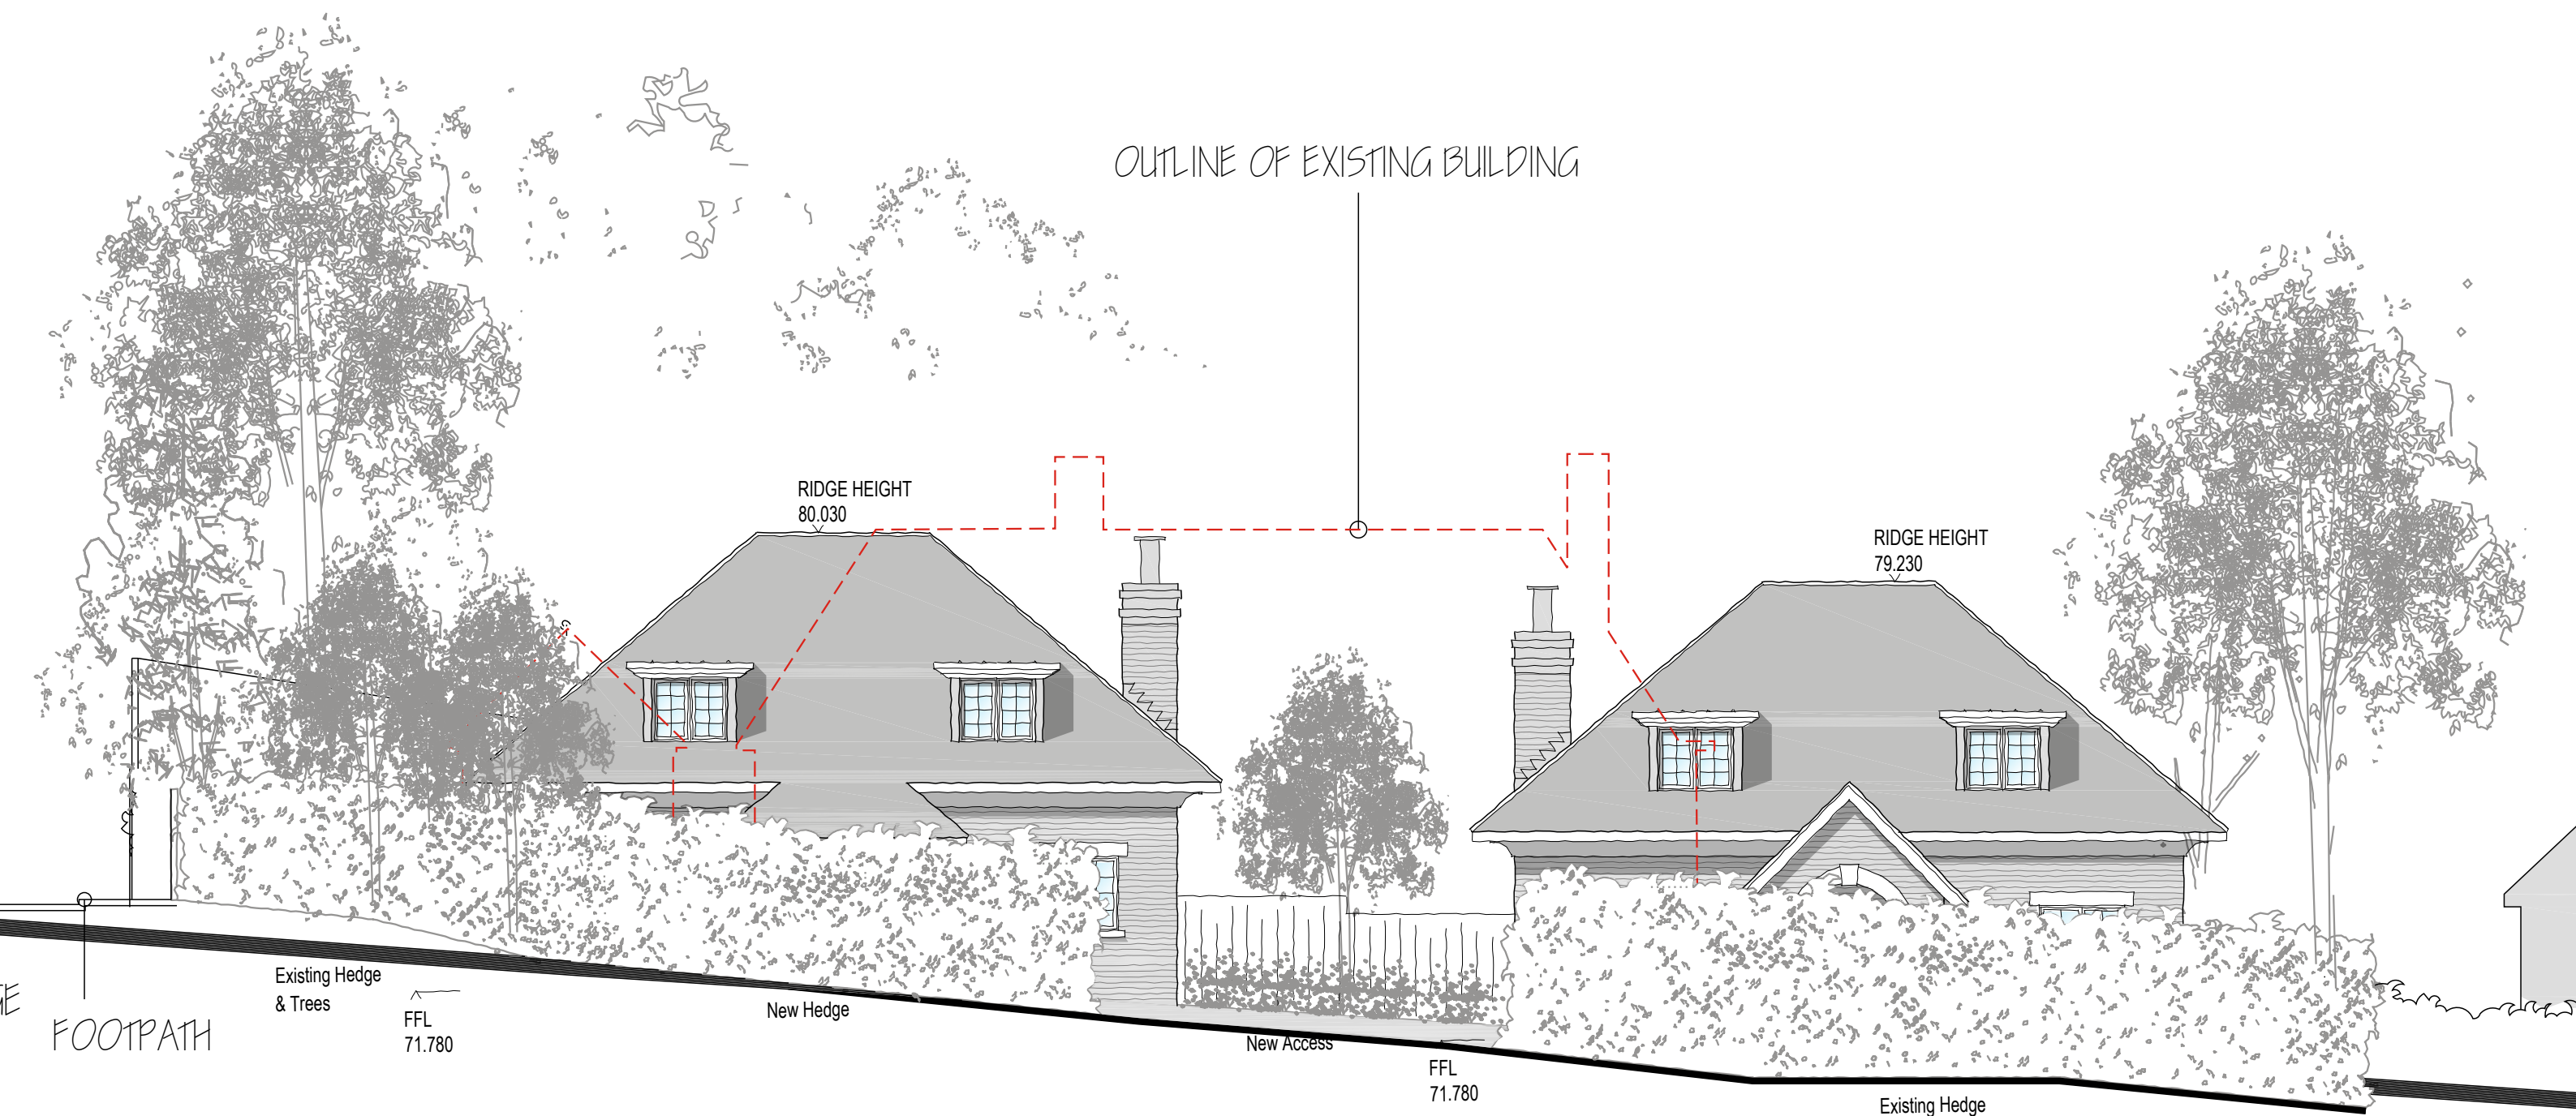

1:100 scale Bar
This Drawing has been produced for printing onto A3 size paper,



Day • Tanner Partnership ARCHITECTURE AND PLANNING

CLIENT Morningwood Developments Ltd

JOB 51 Cressingham Road,
Reading RG2 7RX

DRG Proposed Street Scene

www.daytanner.co.uk

Wokingham Reading
51 Peach Street 6 Academy Court
Wokingham 36B Church Street
Berkshire Caversham, Reading
RG40 1XP RG4 8AU
0118 989 0808 0118 946 1242
info@daytanner.co.uk ukdgoffice@daytanner.co.uk

SCALE 1:100 DRAWN GH DATE June 2017

3308 / 279 | A