


BLOCK PLAN 1:500

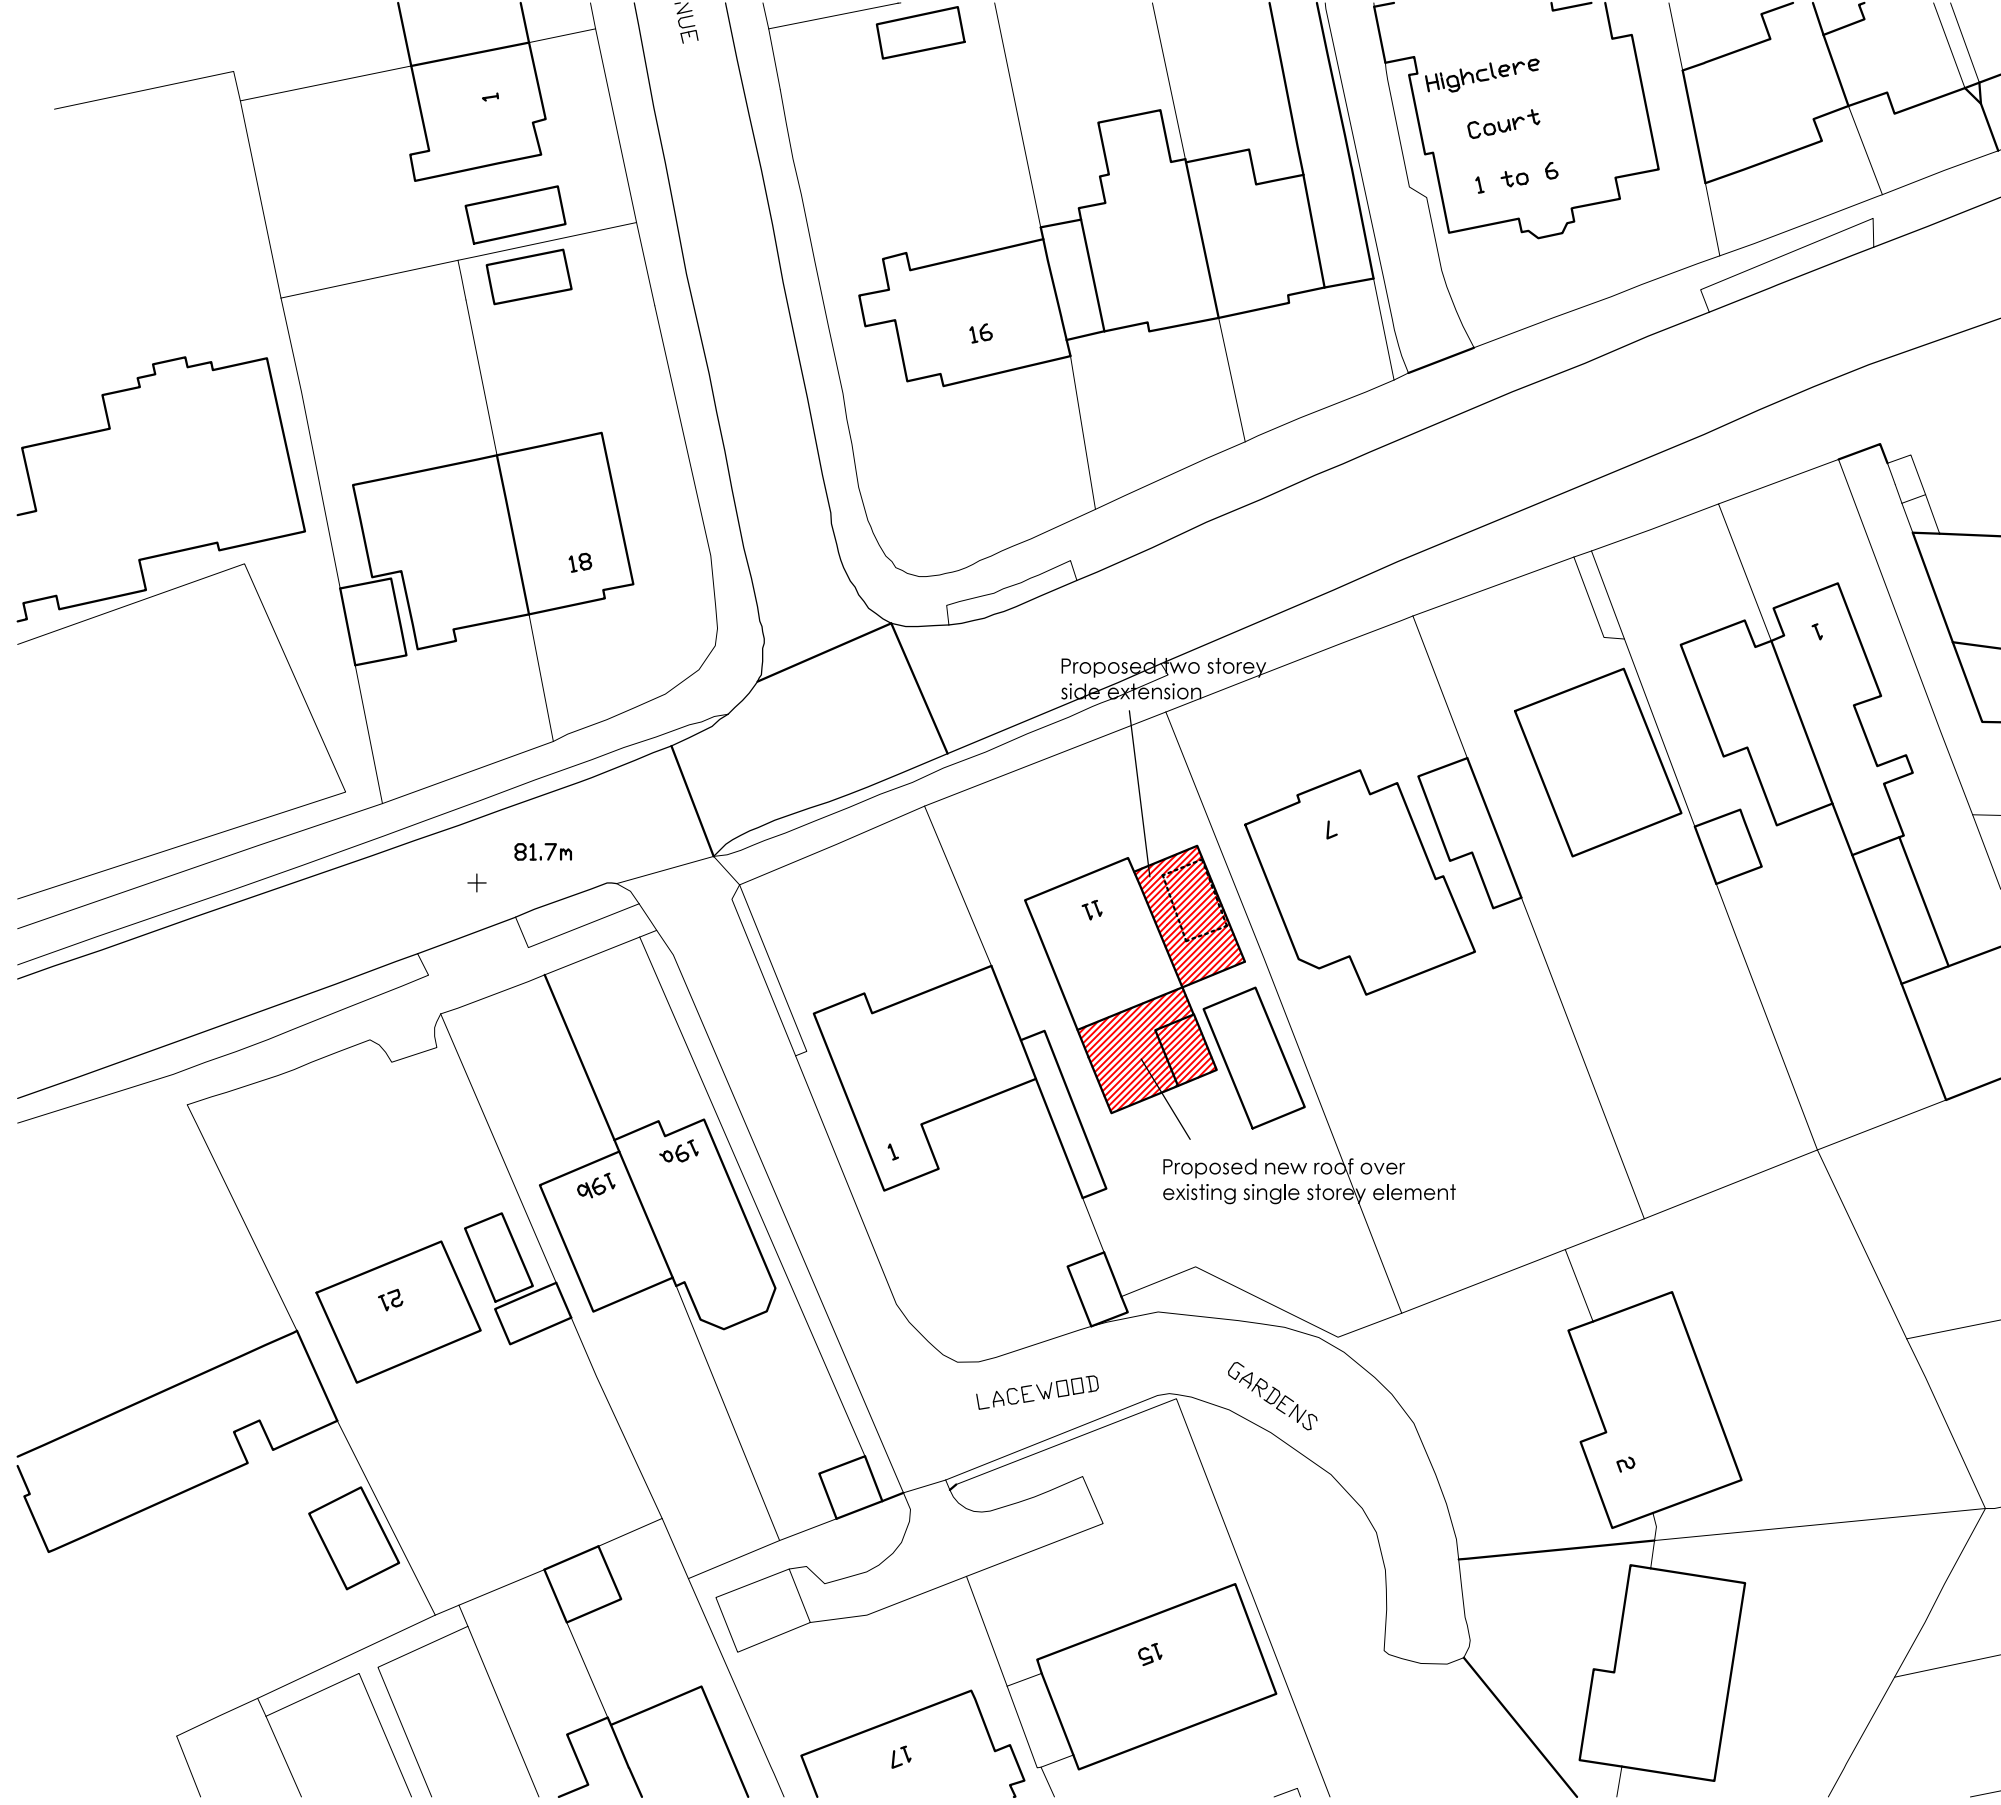

CLIENT	JOB TITLE	DATE
Mr Mark Chapman	Proposed extension 11 Whitley Wood Rd Reading	Sept 17
DRG TITLE	JOB No.	SCALE
Block Plan	1754	1:500
	DWG No.	REV.
	01	