
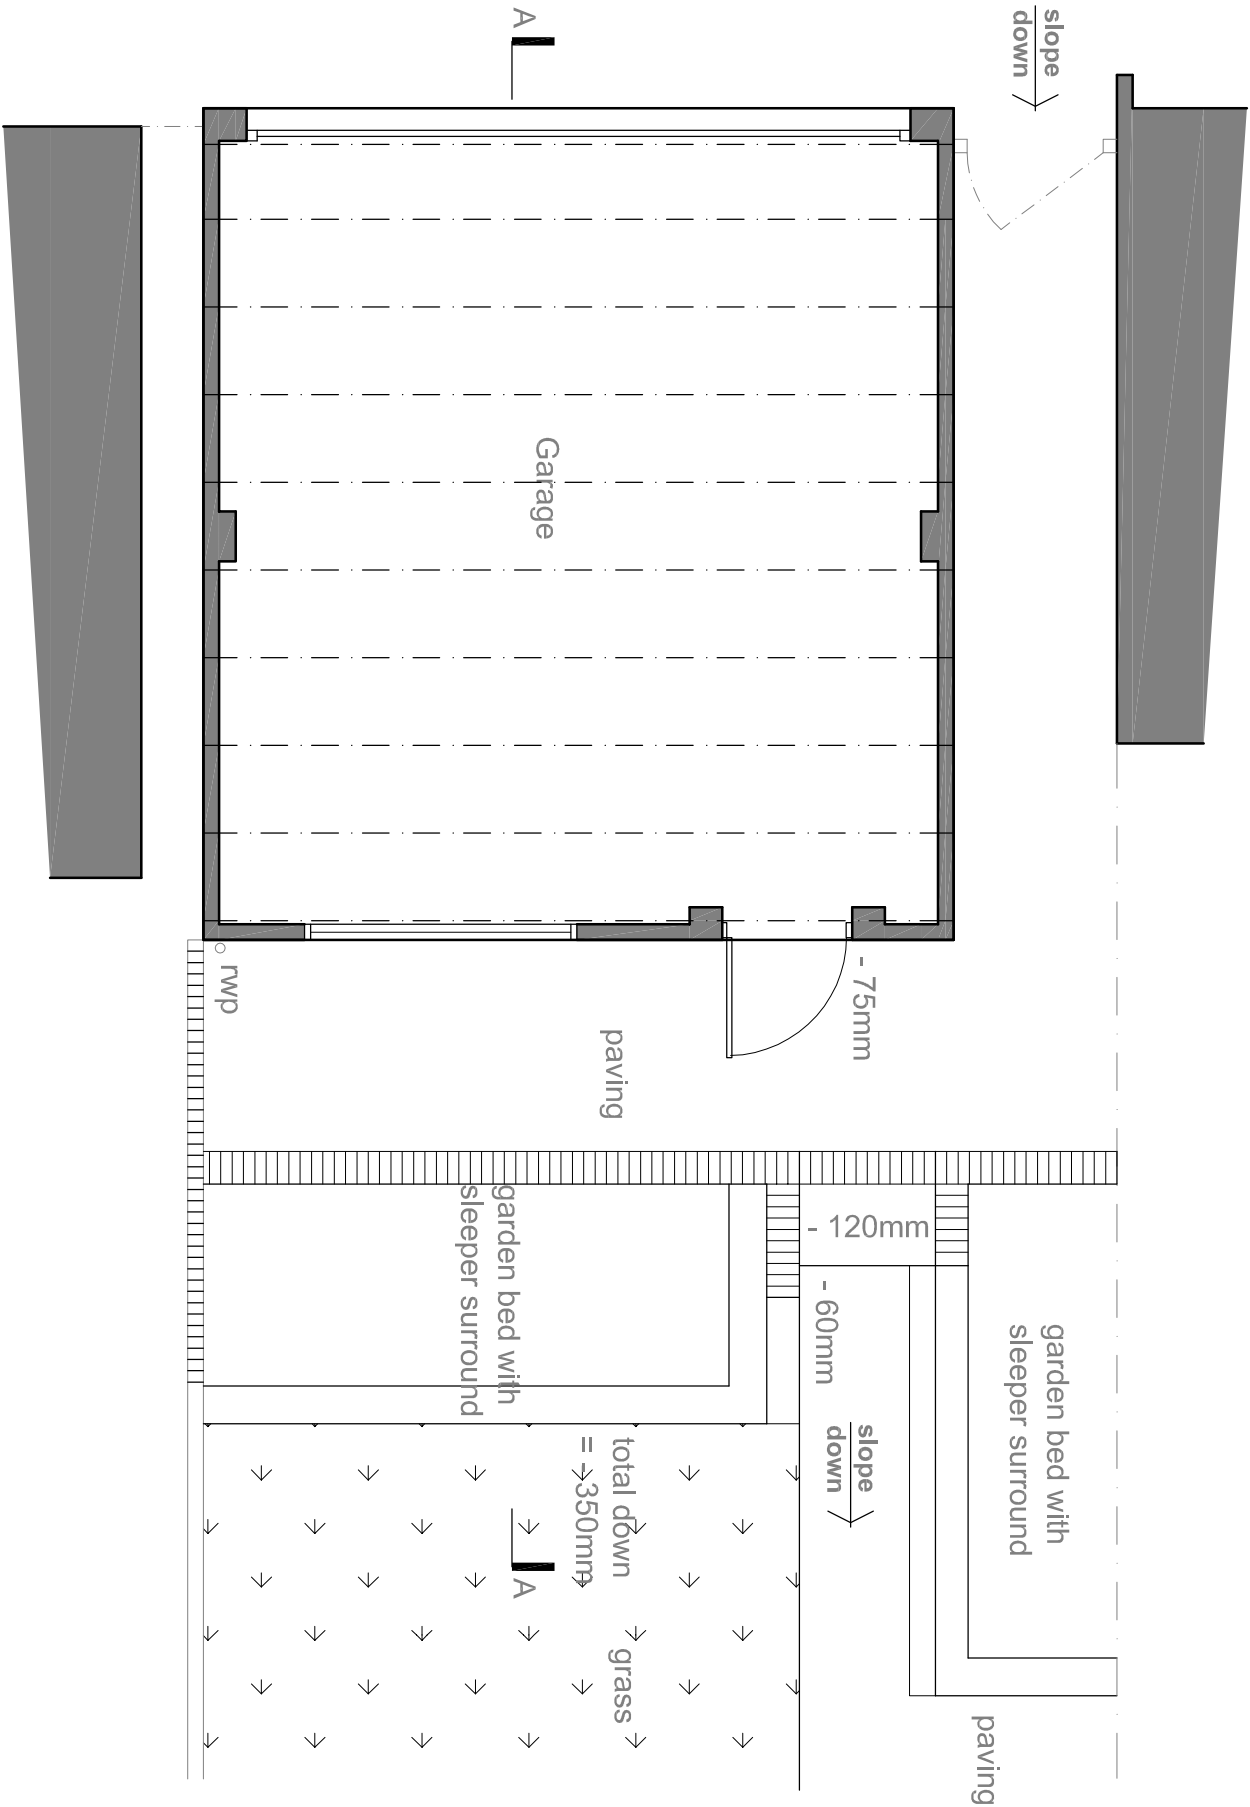
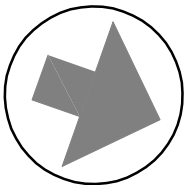


HAWKEDON DEVELOPMENTS

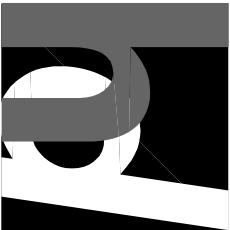

Oakwood House
14 High Tree Drive Earley
Reading Berkshire RG6 1EU
0118 935 3655
info@ihaltld.co.uk

Project Proposed New Garage and
Annex at 24 Waverley Road,
Tilehurst, Reading RG30 2PX
Client Mr & Mrs R Ireland

Title Existing Plan
Revision

Drawn AB
Scale 1:50 @ A3
Date May. 2017
Drawing No H1352.02
Rev

All dimensions to be checked on site prior to the commencement of any construction. This drawing may not be reproduced in any part or form without the written consent of Hawkedon Developments Ltd.

ALL COPYRIGHTS RESERVED