


Contractors must verify all dimensions at the site before setting out, commencing work, or making any shop drawings.

No.	Revision	Date	Initial
A	Re-design/draw extension	13.07.17	AB
A	Re-design/draw extension	28.07.17	AB

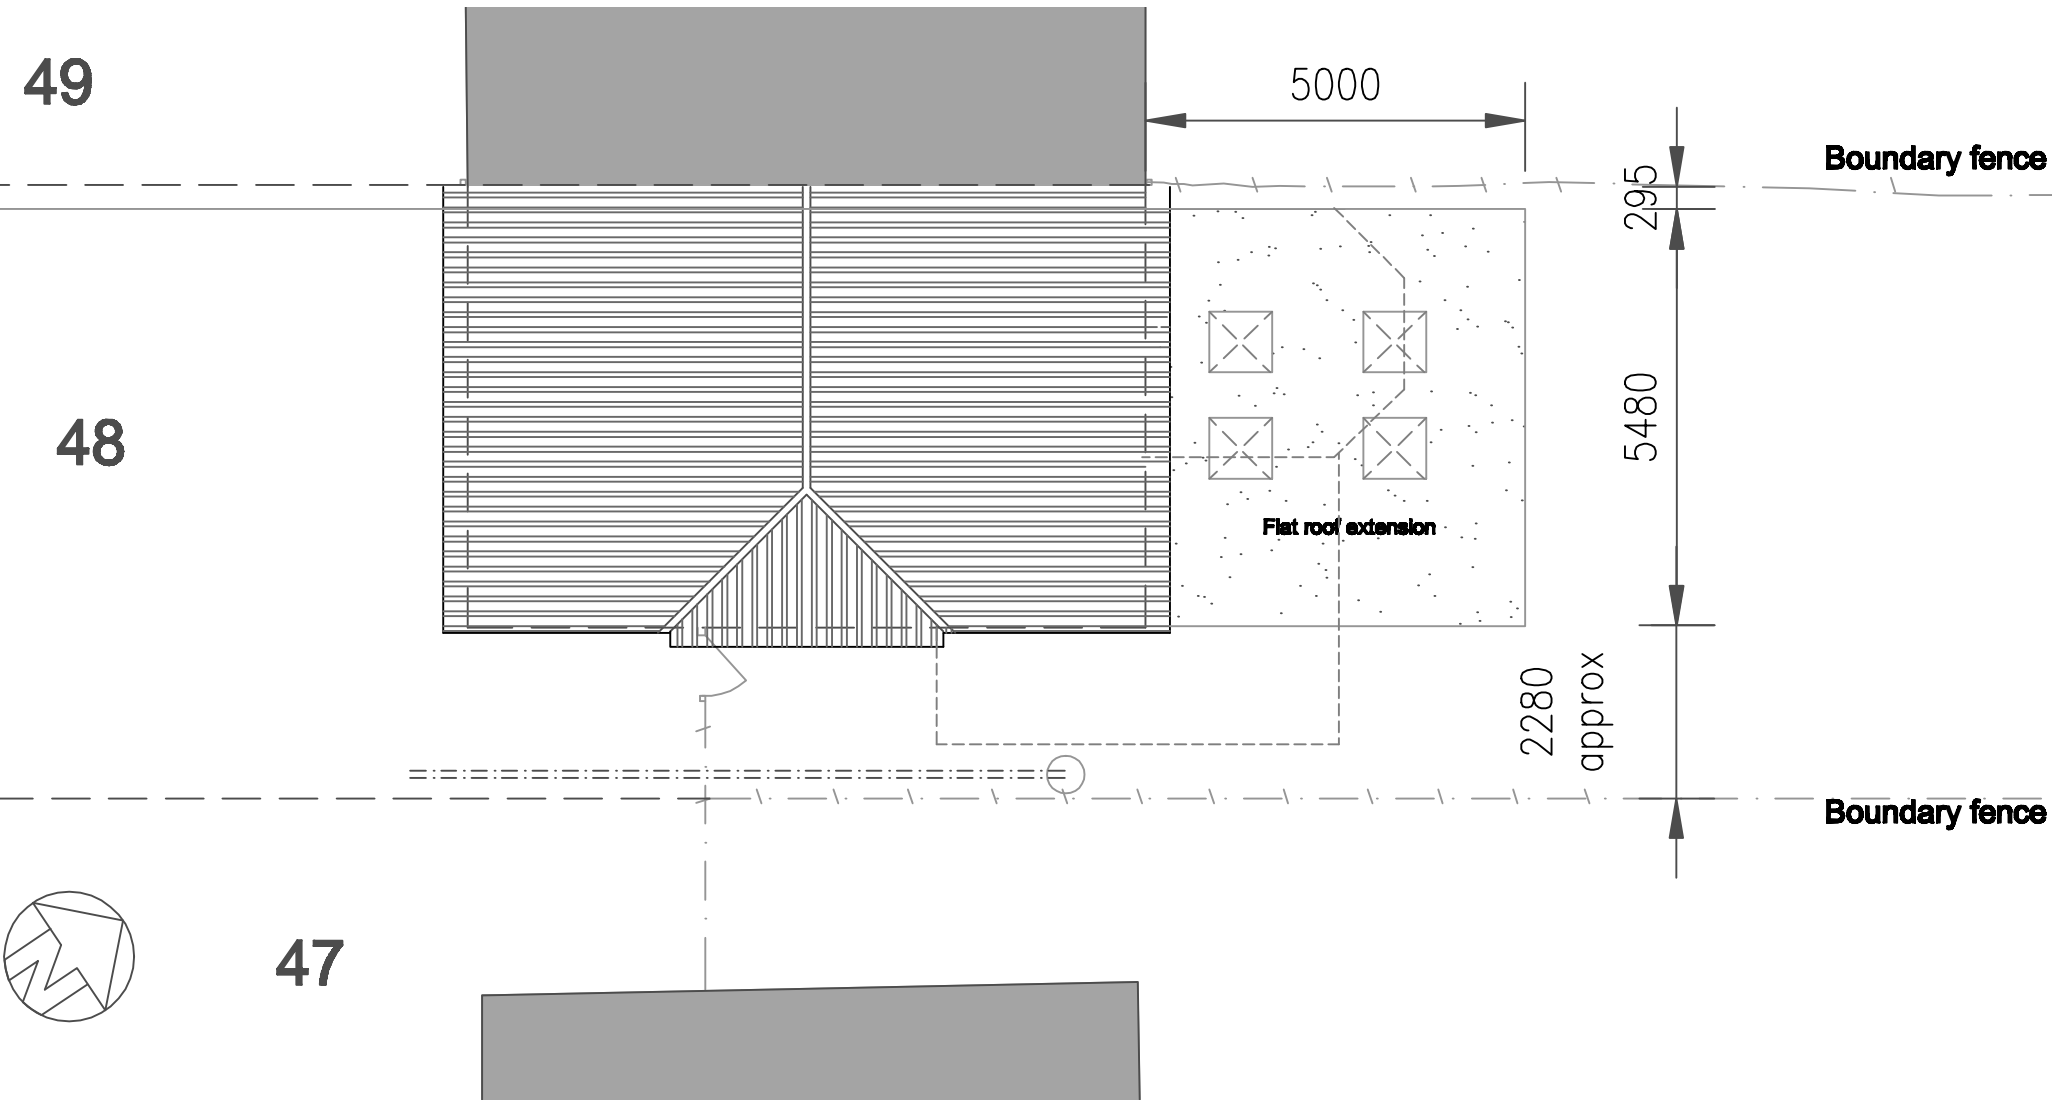

Job
48 Colliers Way,
Tilehurst,
Reading RG30 2QT

Drawing Title
Block Plans
As Proposed

Project No	Drawing No	Revision
AA-16-10	S-03	'B'

Scale 1:100 © A3	Drawn by Art. Date Oct. 2016
------------------------	---------------------------------



ART ASSOC. – Architectural Services
61 Pemberton Gardens,
Calcot, Reading. RG31 7DY
Tel ; 0118 9613767