


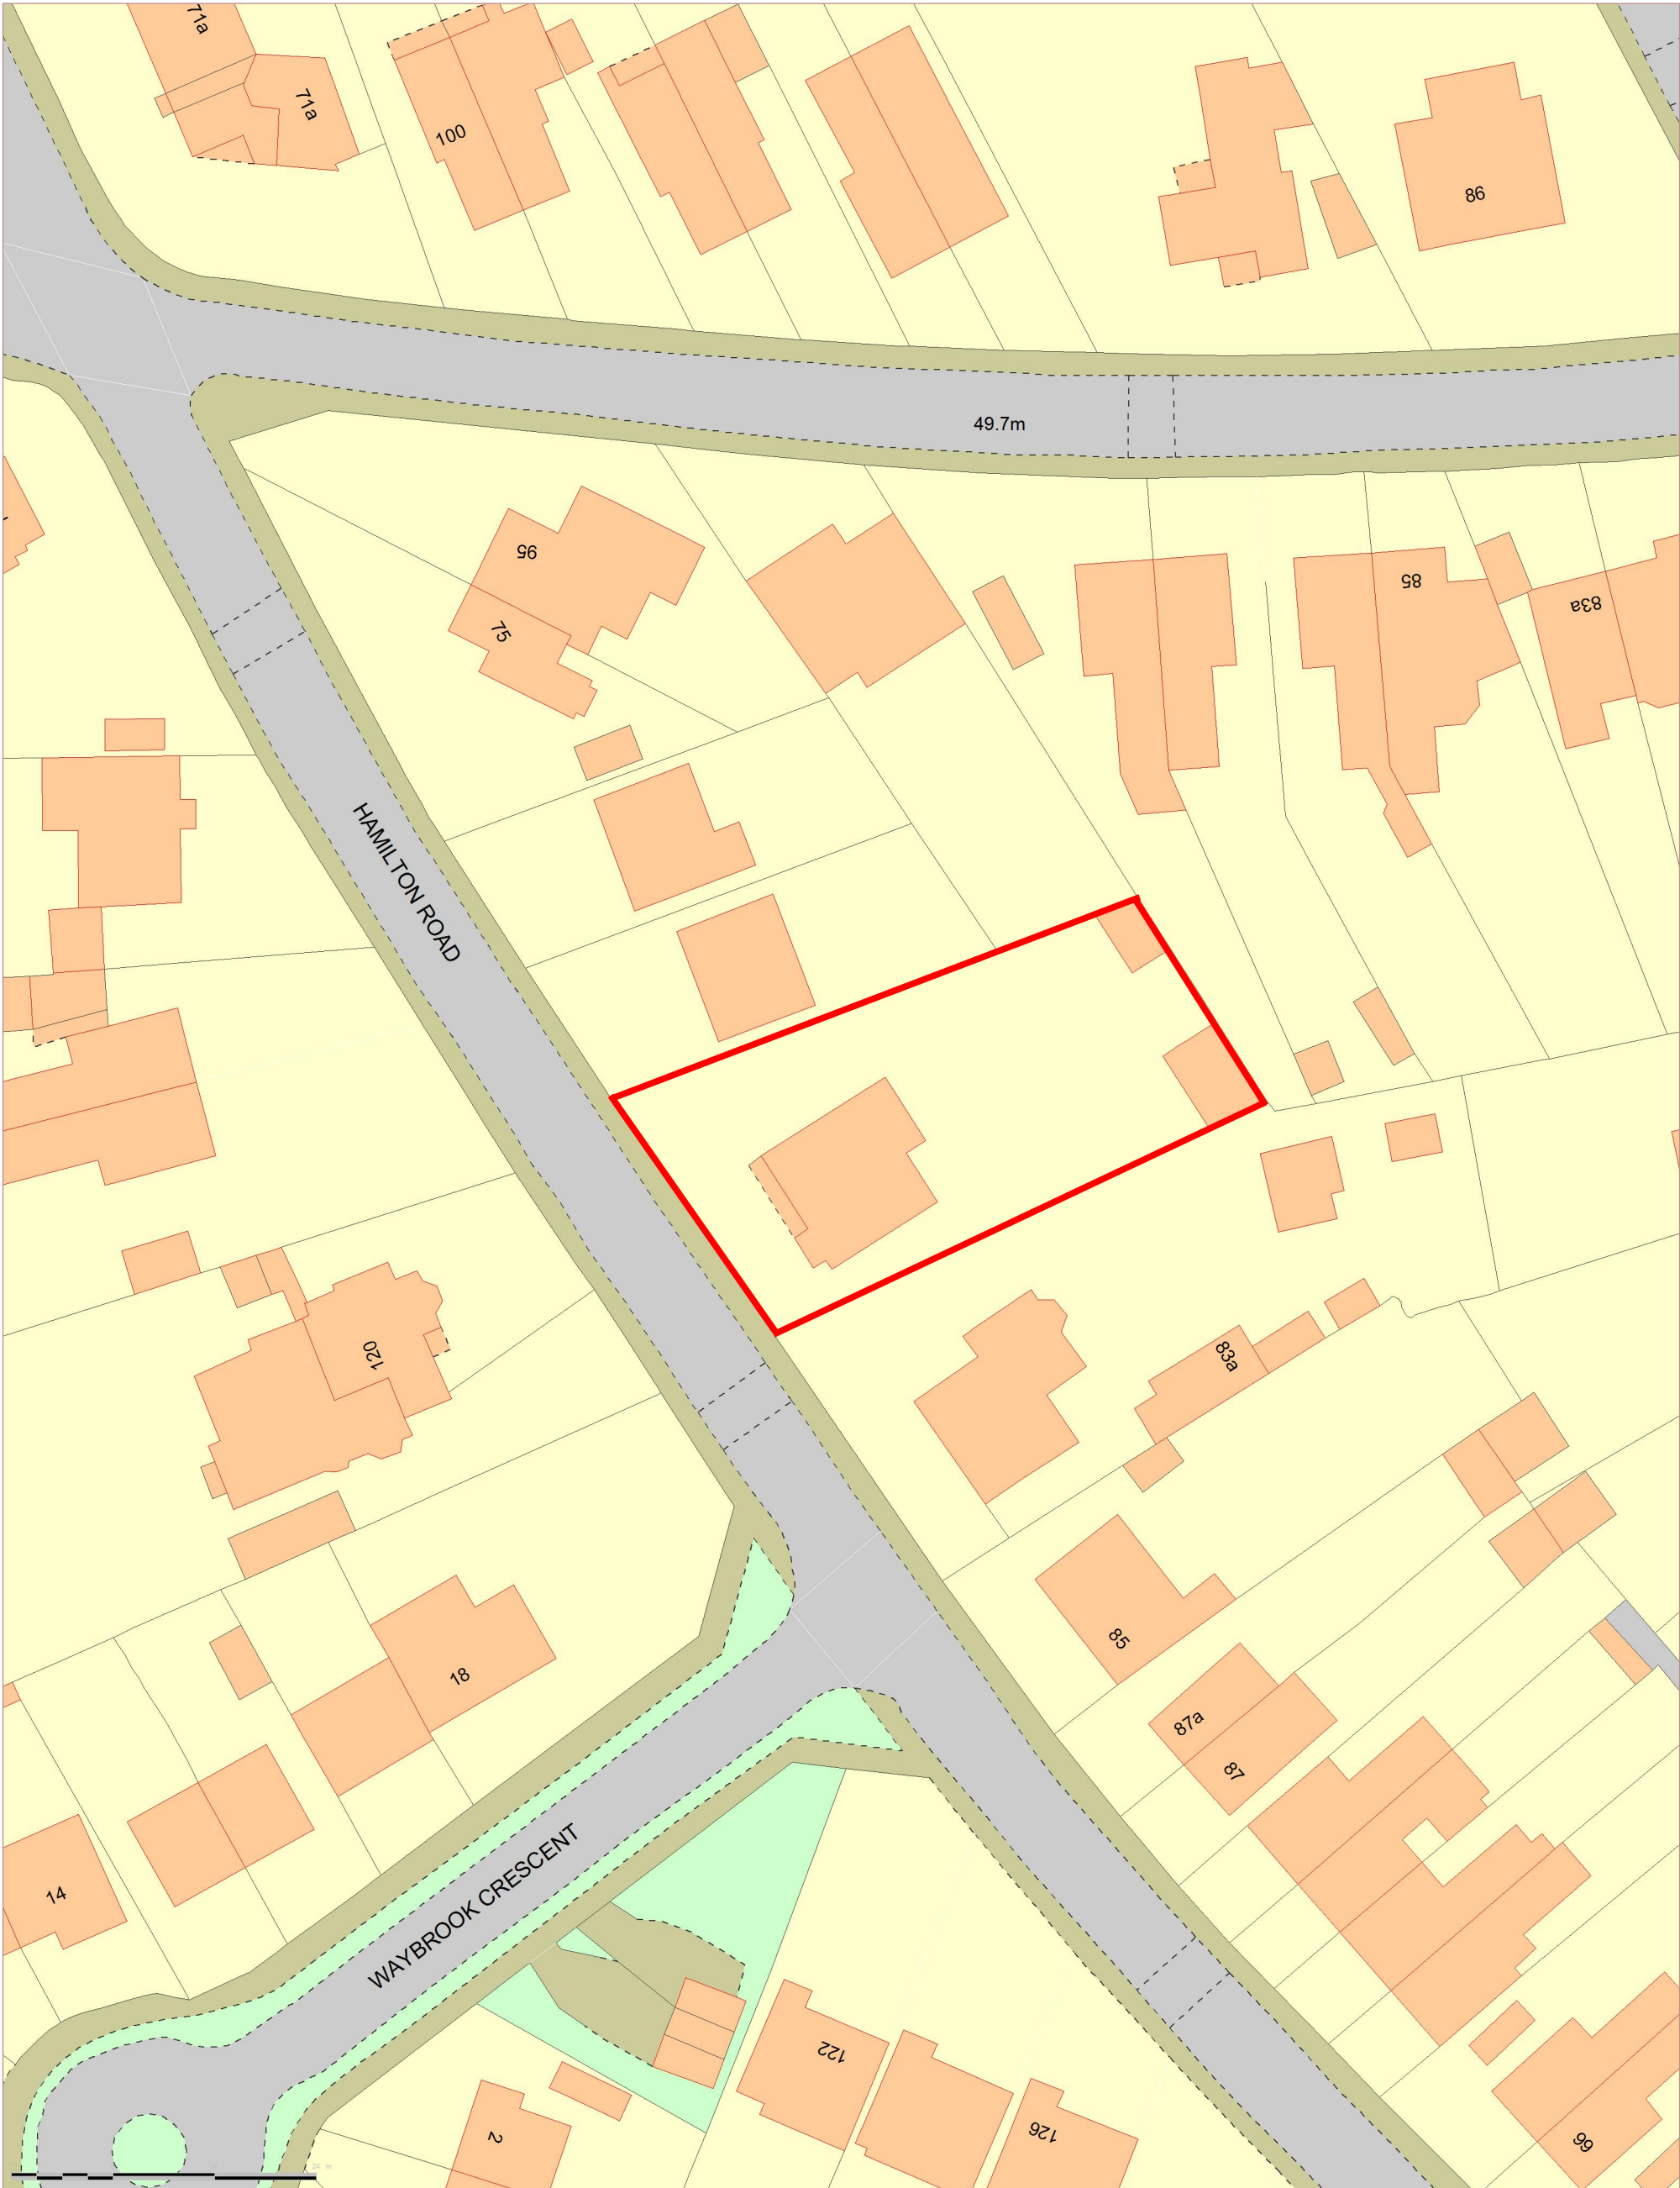

Location Plan

81 Hamilton Road, Reading, RG1 5RB

Scale: 1:500