
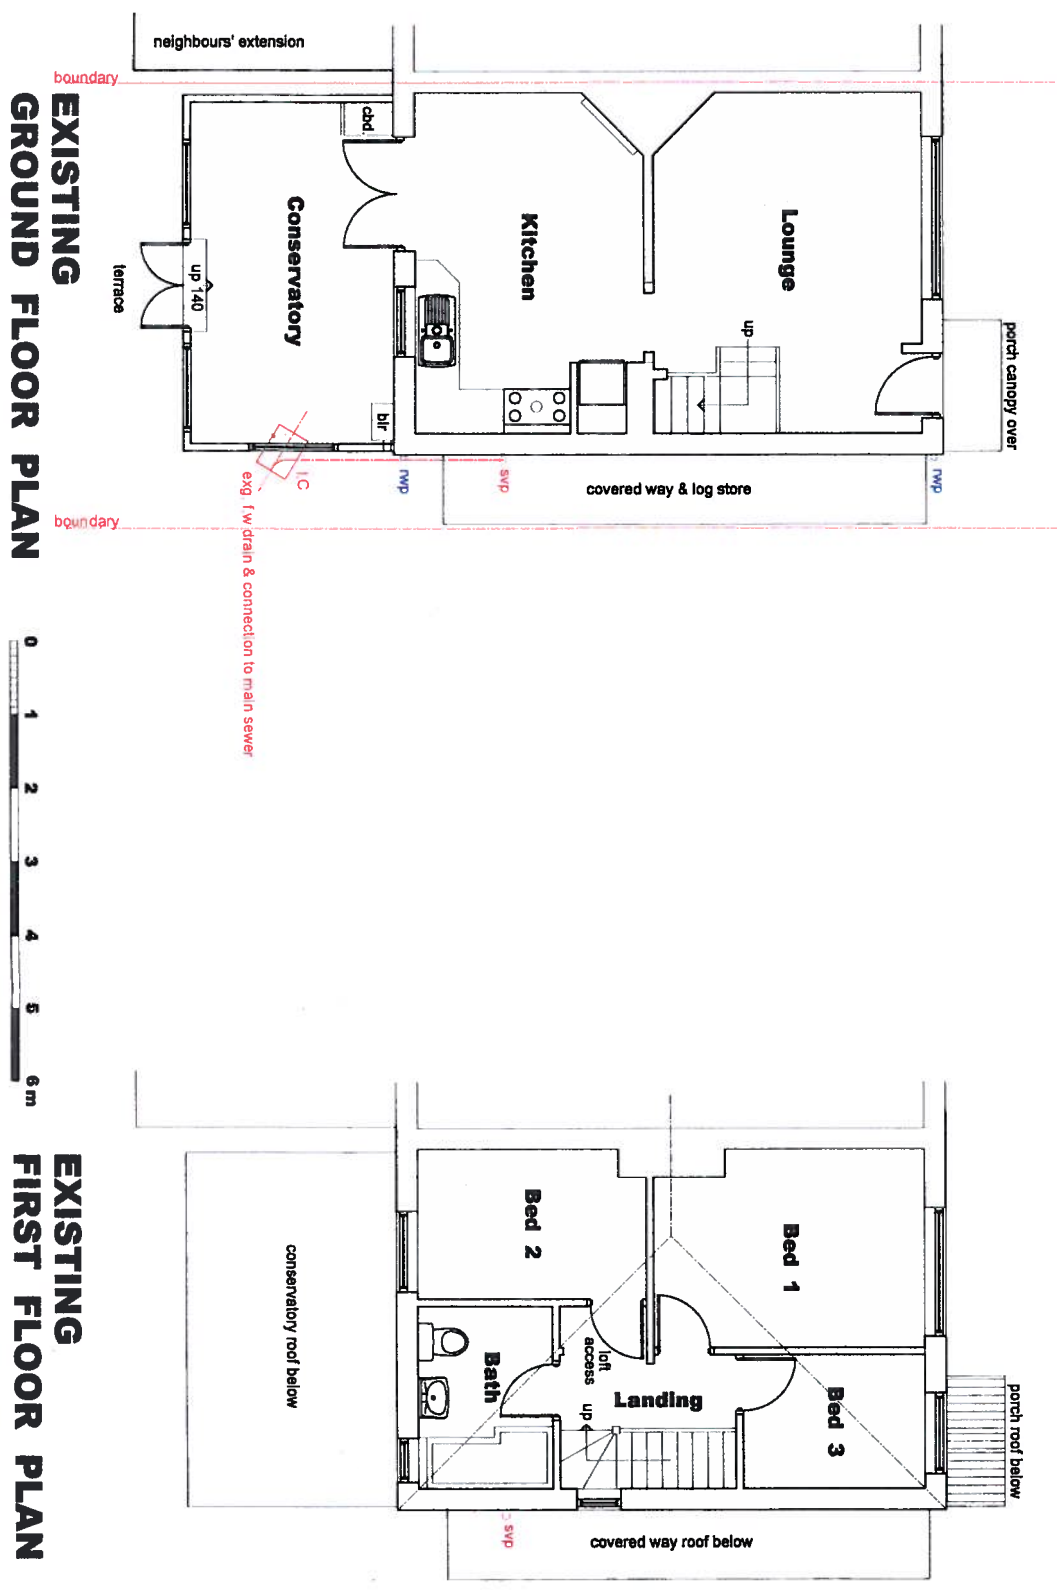


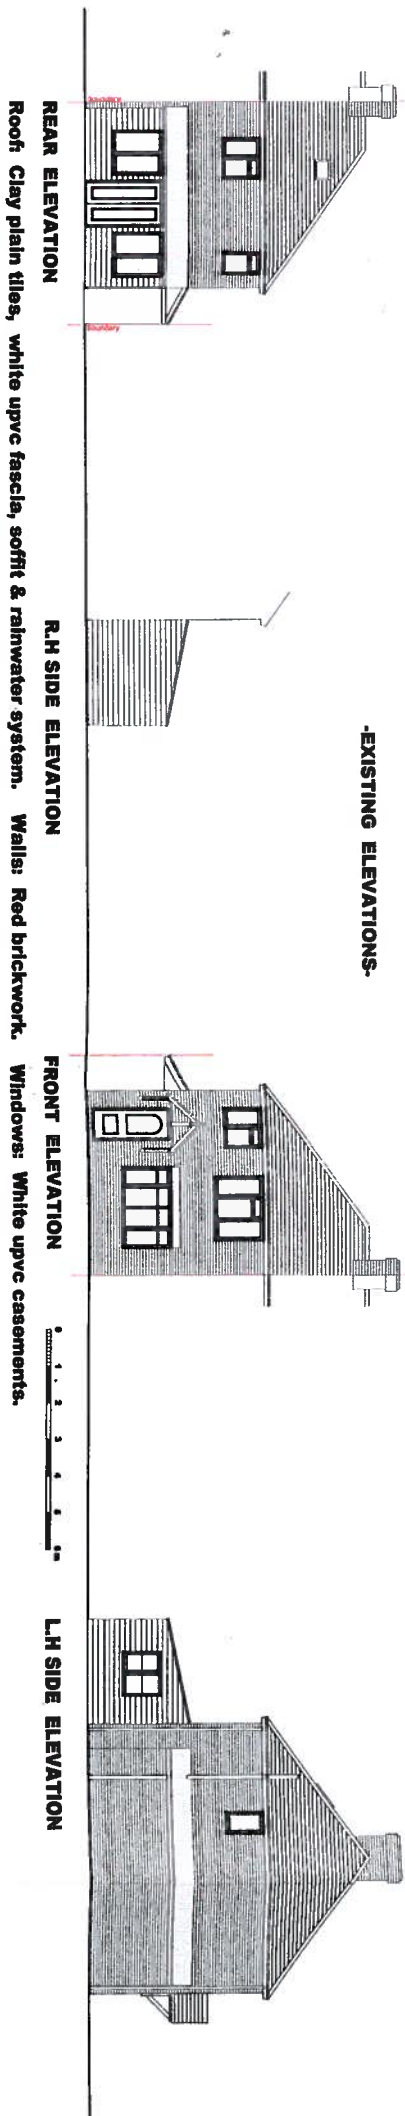

READING BOROUGH COUNCIL
21 JUN 2017
PLANNING

171015

SURVEY DRAWING 63 THIRLMERE AVENUE TILEHURST, READING BERKSHIRE RG30 6XH	
For J. Williams & O. Goddard	
Scale: 1:100 & 1:50 on A1	
Revisions	
M J BRAIN Architectural Consultant Kamala House, North Lane, Weston on the Green, Oxfordshire OX25 3RG e: malcolmbrain@gmail.com Tel: 01869-350771 or 07838-670999 Malcolm J. Brain	
Date:	August 2016
Drawing No:	16-TL-1