


SIDE ELEVATION as EXISTING

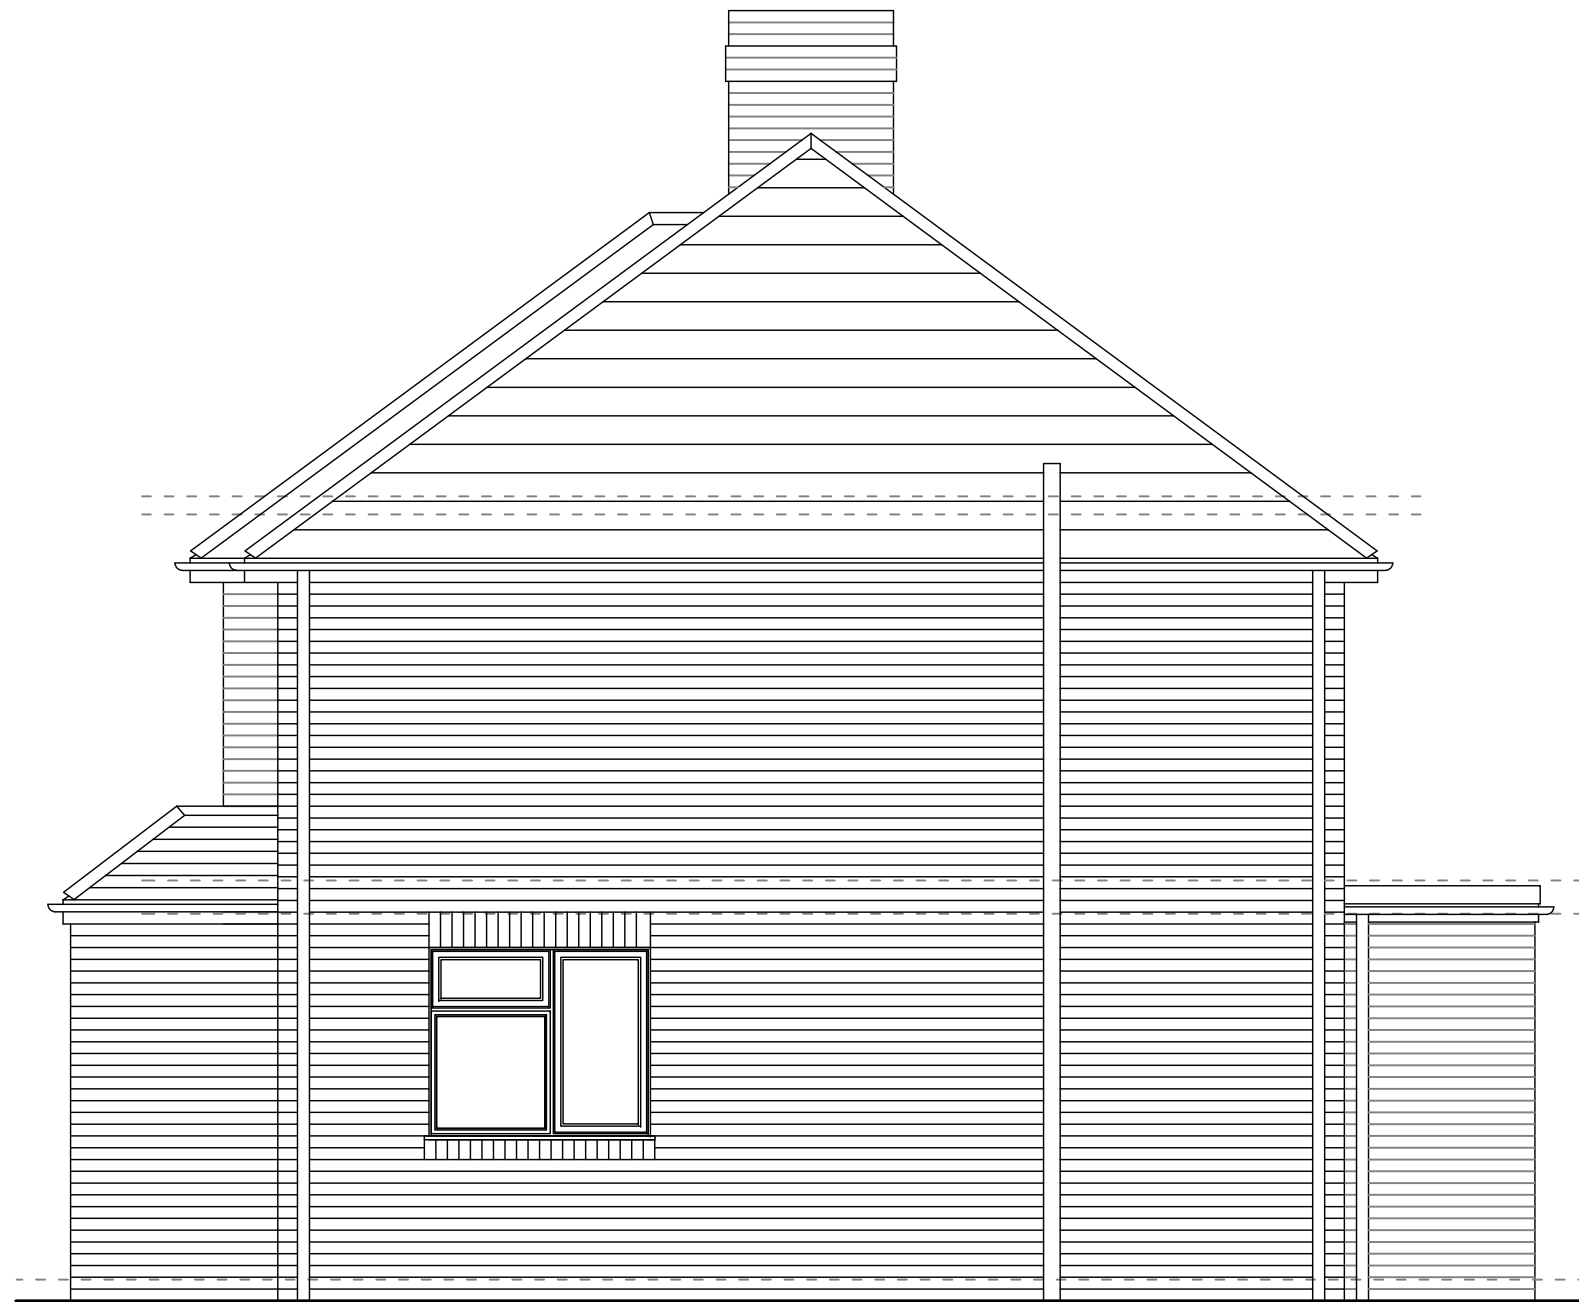

SIDE ELEVATION as PROPOSED



Dariusz Szul 162A High Road London NW10 2PB Mob: 077 4646 1690

Proposals		Client		Address	
Side Extension				36 Blandford Road, RG2 8RF	
Title		Dwg no.	Rev.	Scale	Date
Side Elevation		0235-05		1:50@A3	Aug 2017