


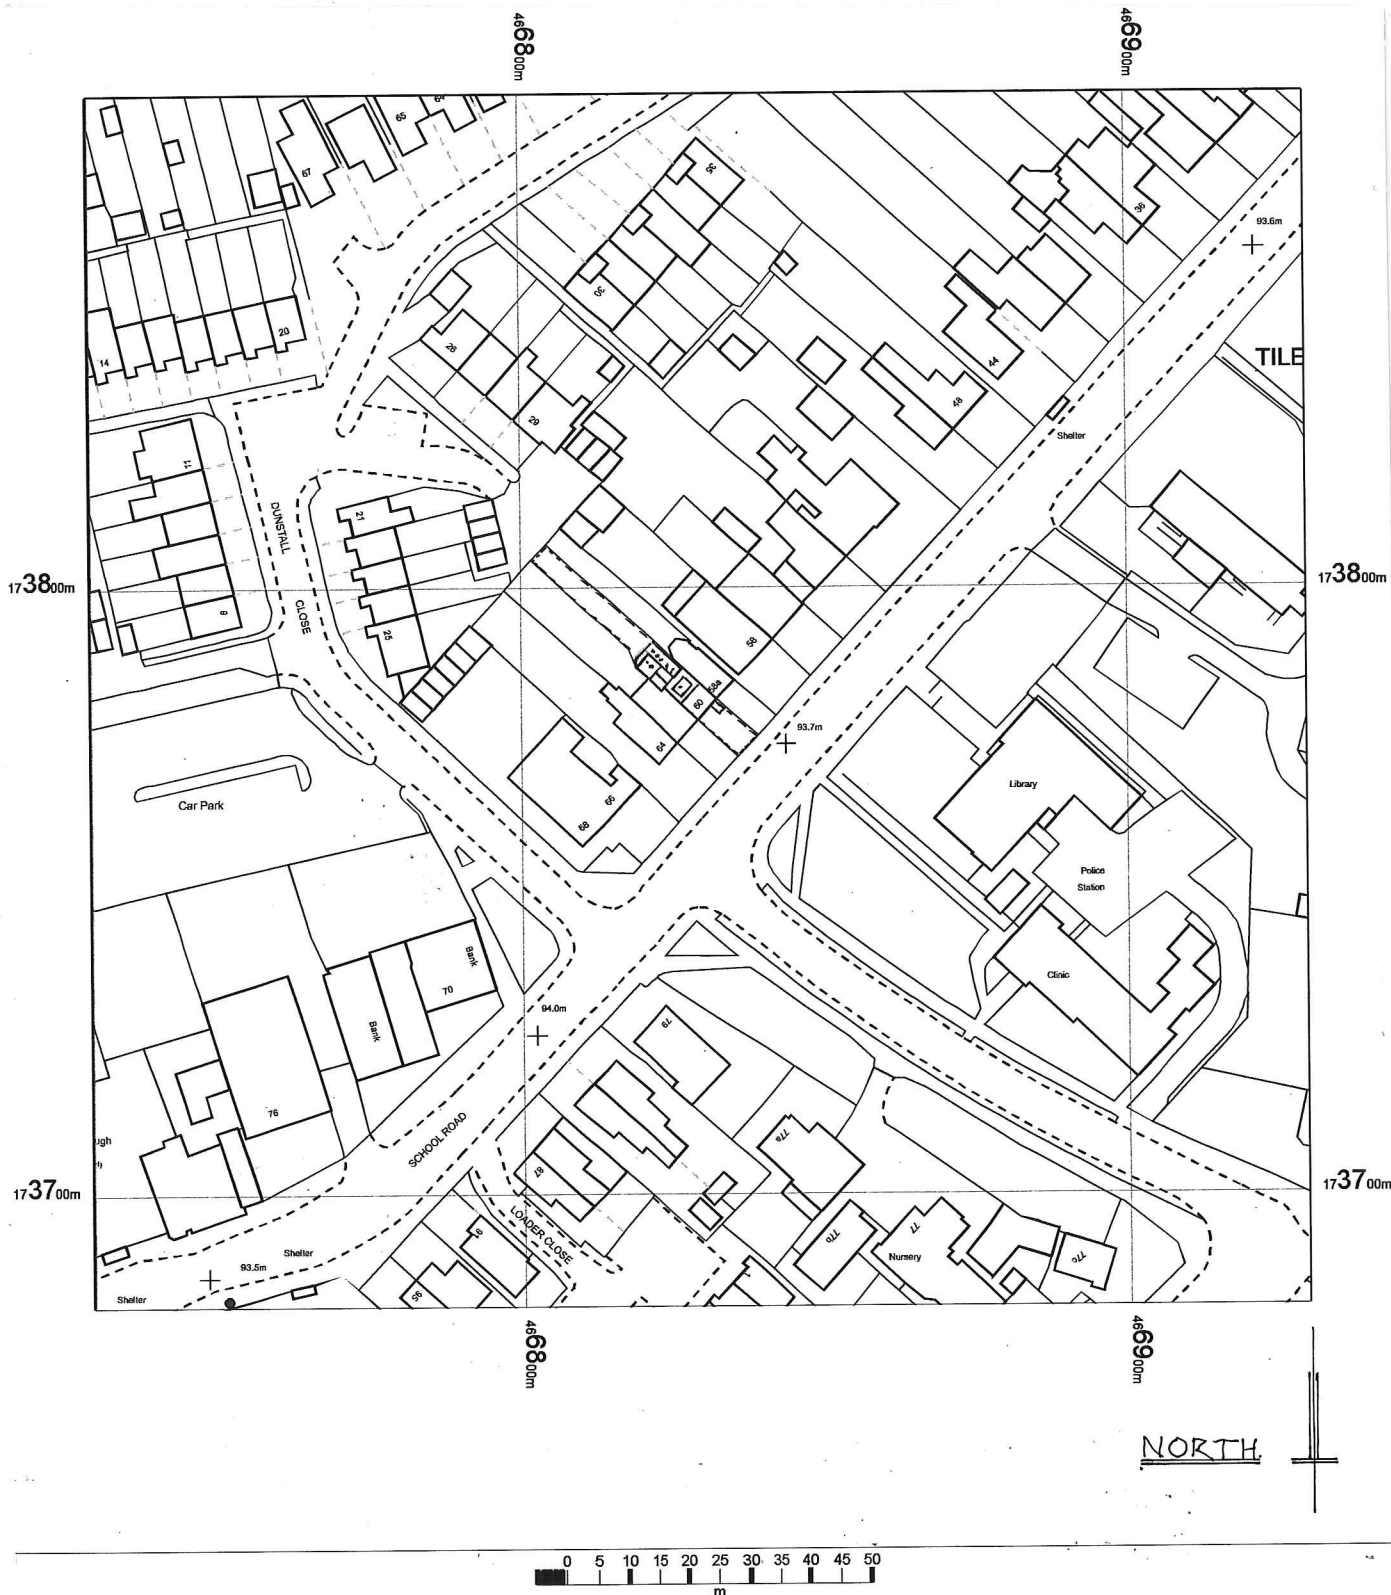

MIKE PAGE

RIBA

Chartered Architect

Tel: 0118 9333444

**'Wendover', The Street
STRATFIELD MORTIMER
Berks. RG7 3PB**

Client: Mr S & Mrs D Gillett

Project: 60 School Road, Tilehurst, RG31 5AN

Drawing: Location Plan

Scale: 1:1250

Planning Drawing

3/7/2017

This drawing is copyright

Drg 160901/P1