



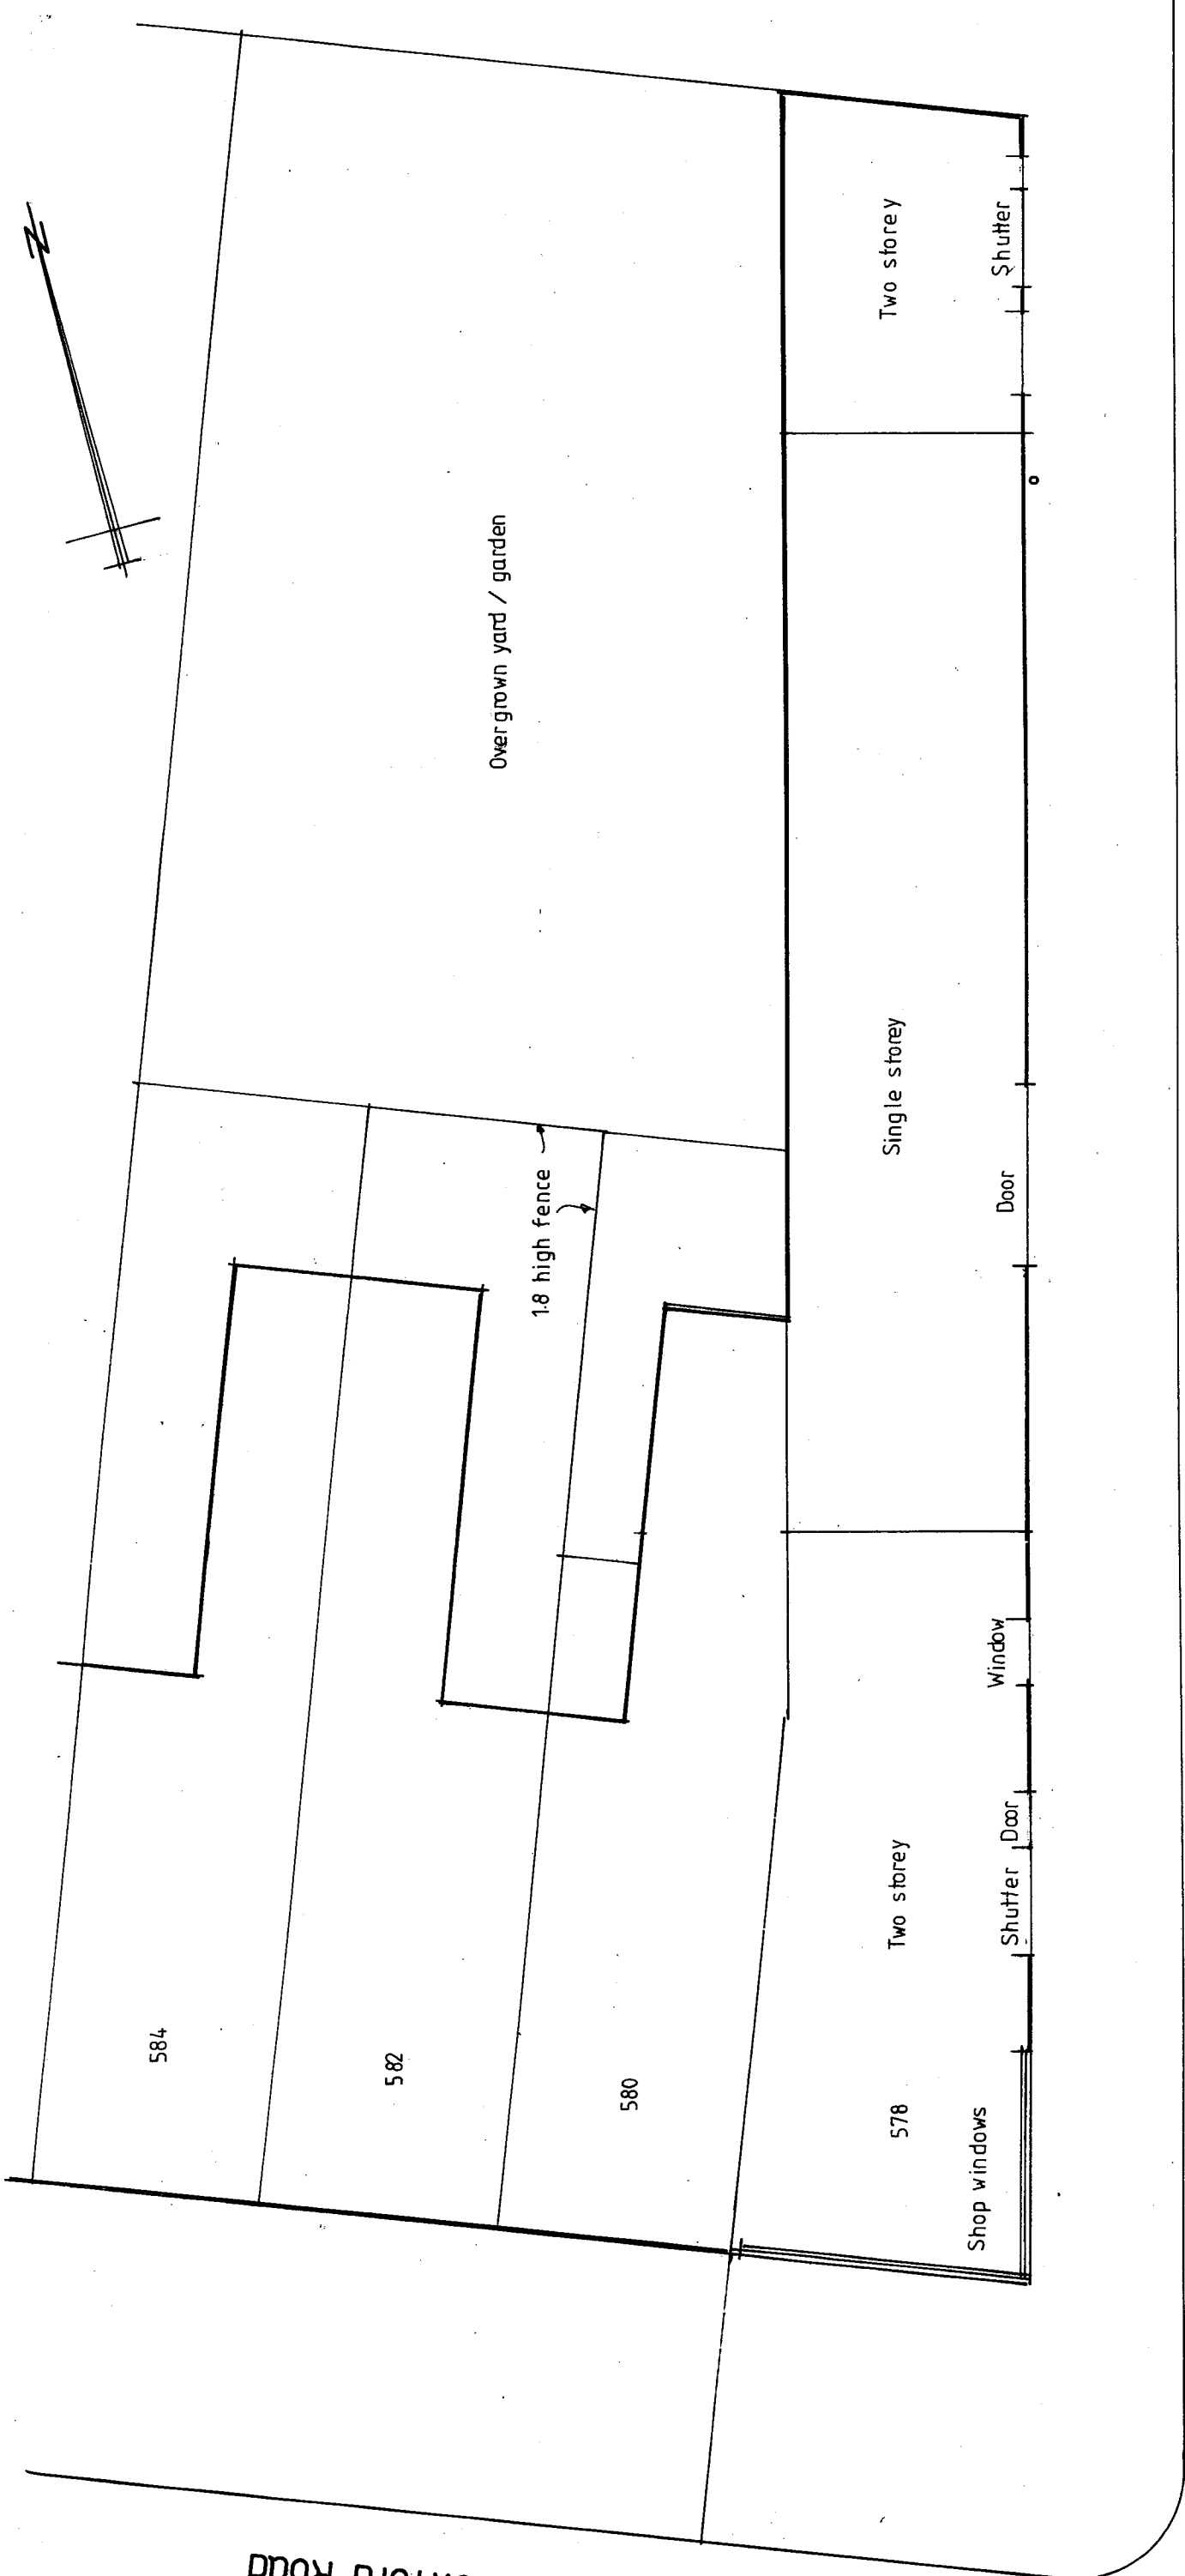

Gordon Place

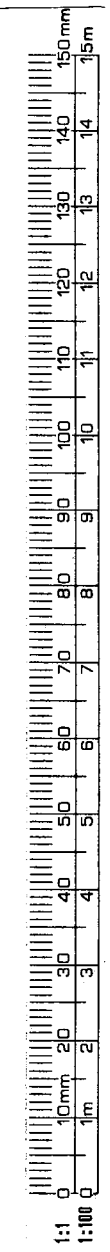

DAVID SYRAD ARCHITECT D. Arch. (Kingston) RIBA. Chartered Architect 1 HALFACRE CLOSE, SPENCERS WOOD, READING, RG7 1DZ. TEL: 0118 988 8866	Client: Kingfisher First (Oxford Road) Ltd Job Title: 578 – 584 Oxford Road Reading RG1 1EQ Existing Plan	Date: March 2012
		Scale: 1:100 @ A3
		Drawing No: 3226.03