



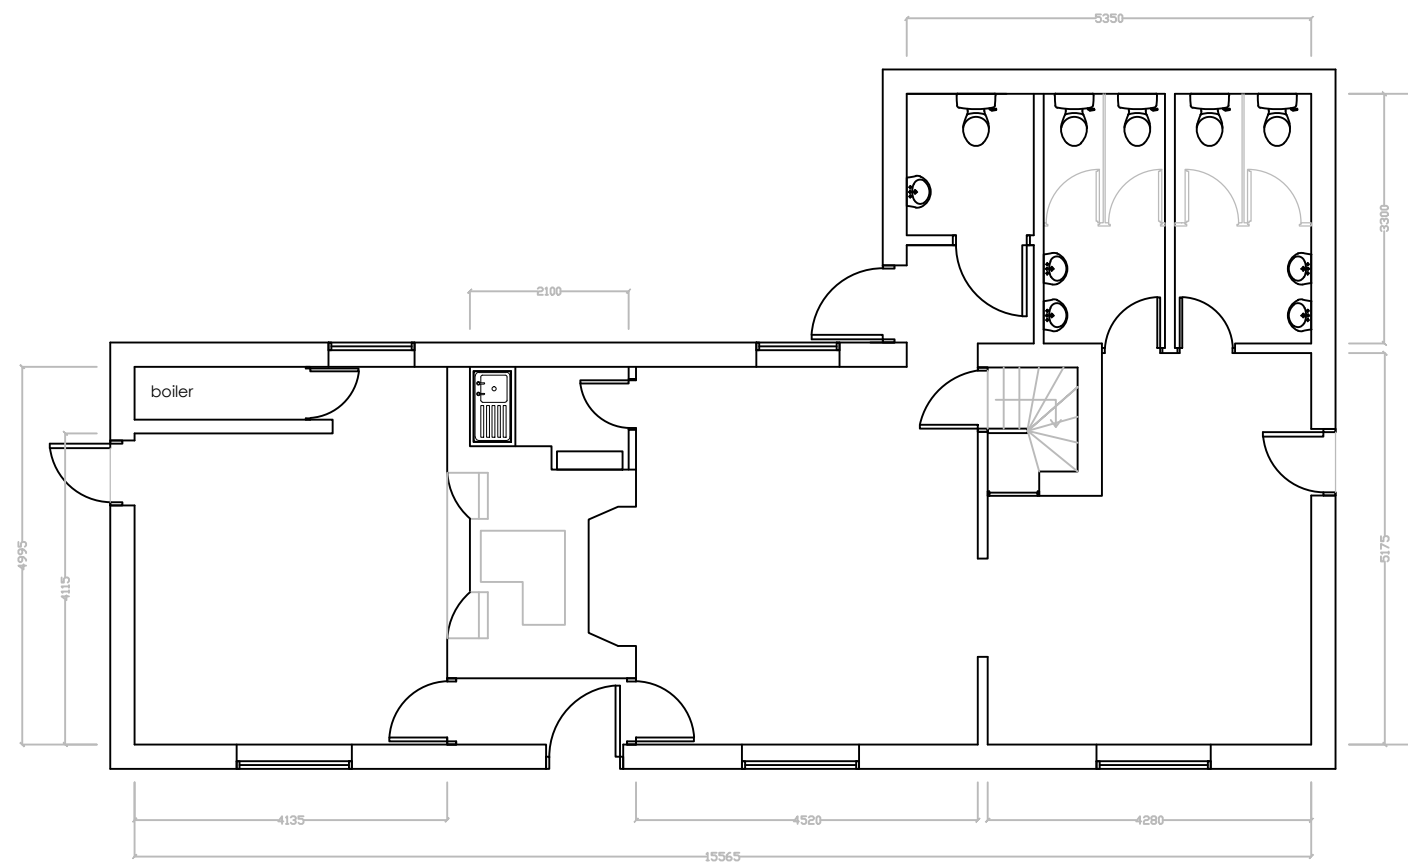

RIBP - Farmhouse

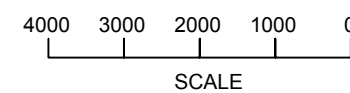

64 Woodlands Road,
Ansdell, Lancashire,
FY8 4BX
Tel: 0844 873 1310

Project Name
Little Lea Farmhouse
Reading

Drawing Title
Existing Internal Layout

Drawing No. 170417-003	Scale 1:100 @ A3
Drawn By NC	Checked By AF