


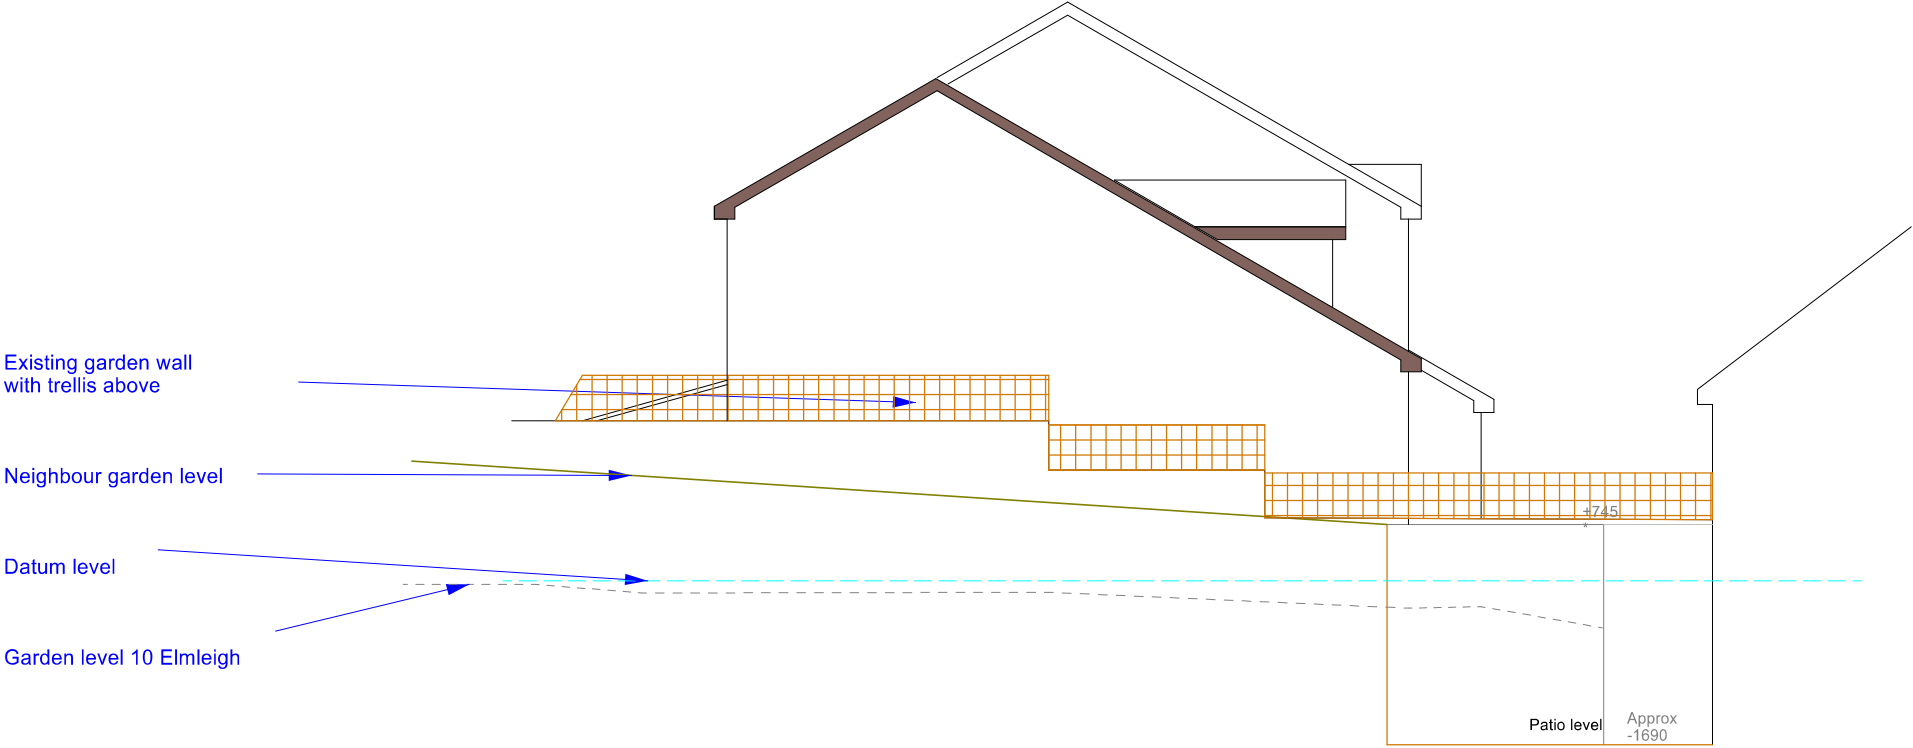

Notes

All dimensions to be checked on site before work commences.

Copyright reserved.

Site levels taken from GF level

Trees

T1 Cherry G=750 H=~5m
T2 Sycamore
T3 unknown G=350 H=~6m

REV	DATE	REVISION
A	05/17	First Issue
B	07/17	Width reduced

B-DBM

Project
Extension & Alterations to;
10 Elmleigh Court
Caversham
RG4 5EE

Client
Mr & Mrs Gorey

Drawing Title
East View

Drawing No. 291-106
Page / Scale A3 / 1:100

Date May 17
Revision B

6 Rushmere Cottages, Woodley, RG5 4BZ
info@b-dbm.co.uk www.b-dbm.co.uk
0118 9696857 07971177573

