
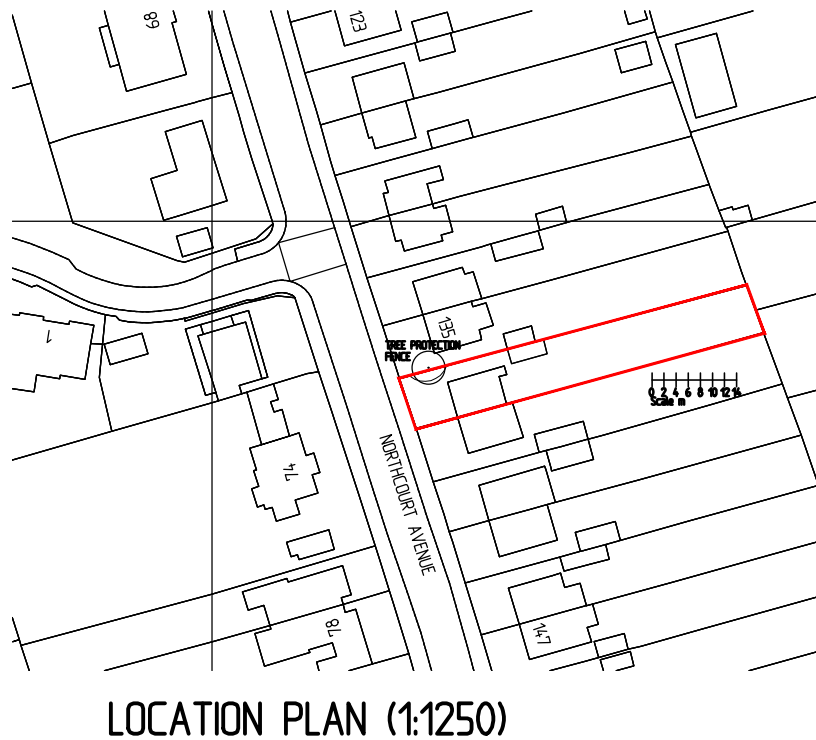


NOTE

Any discrepancies between this drawing, specialist contractor's drawings and client's specification should be notified immediately.
All specialist contractors must visit site and be responsible for their own dimensions

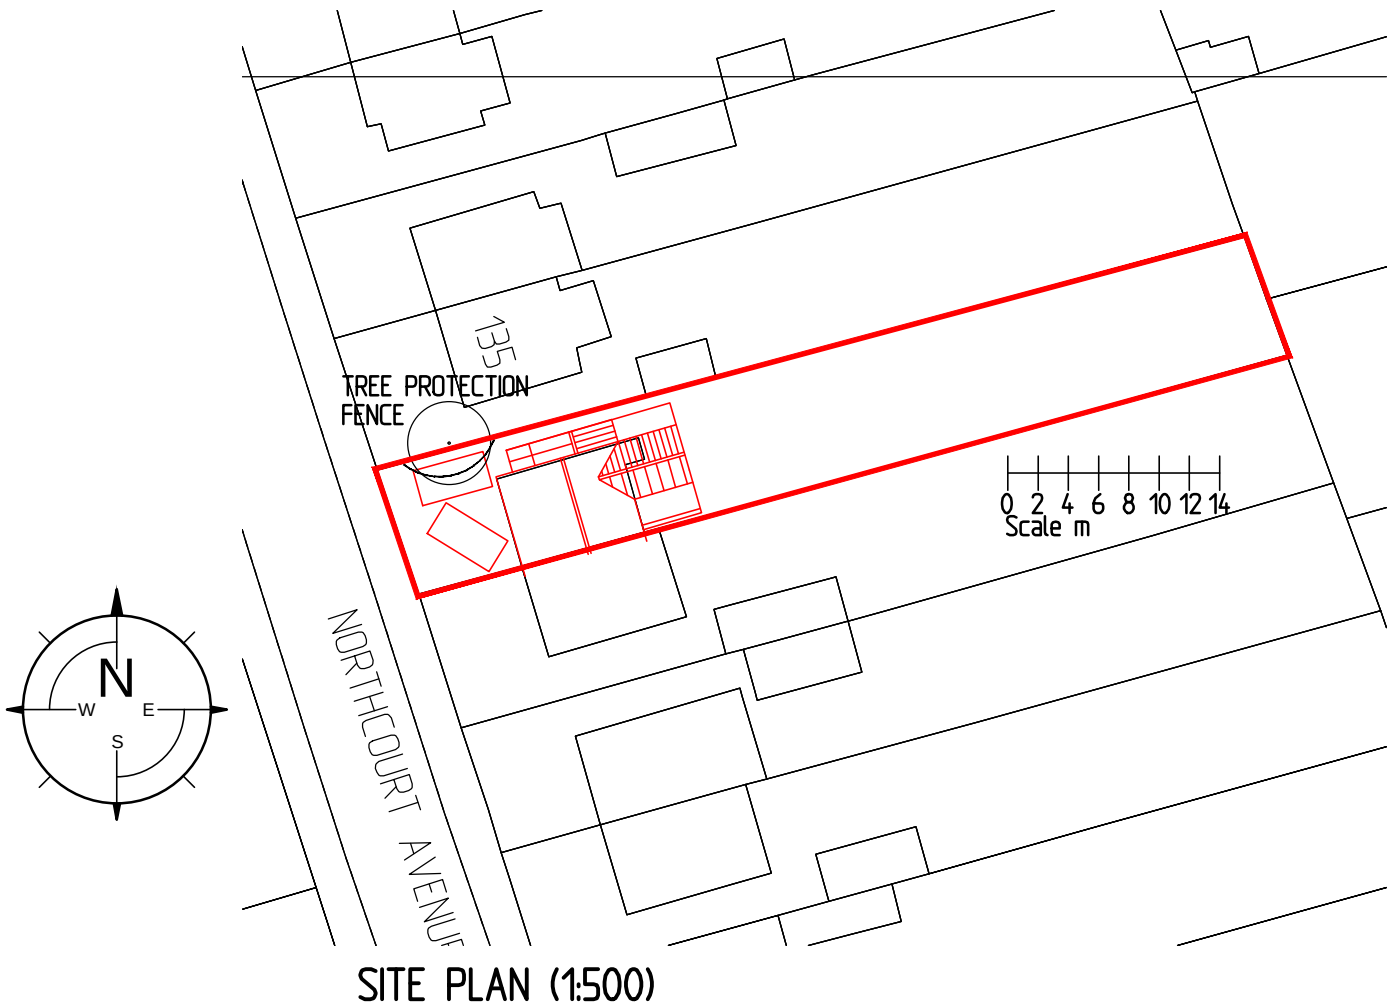

REV. | DATE | COMMENTS

PROJECT

137 Northcourt Avenue,
Reading,
Berkshire,
RG2 7HG

DRAWING TITLE

Single storey/two storey rear and side
extension
SITE & LOCATION PLAN

SK-tec Ltd

Planning & Technical Services
36 Clivedale Road, Woodley, Reading, Berkshire, RG5 3RD
tel: 01183 759987, mob: 07714 100537
e-mail: steve@sk-tec.co.uk

CLIENT

Mr M Matthews & Miss K

SCALE As Shown (A3)

DATE Apr '17

DRG. No. 16/647-03

REV. B