



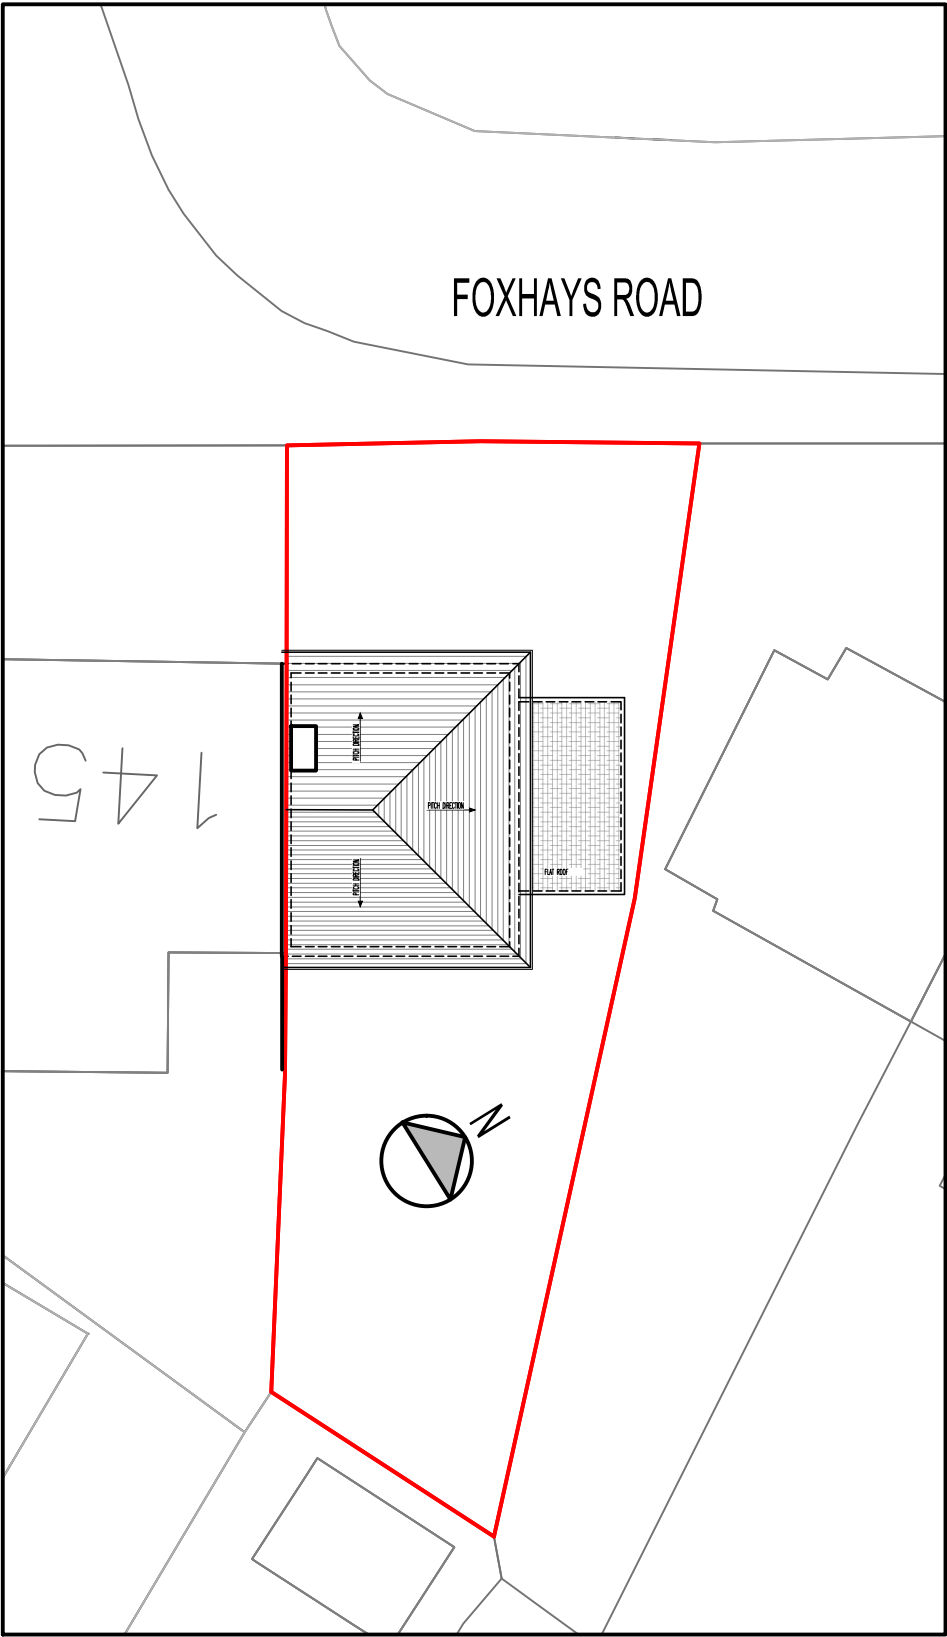


EXISTING BLOCK PLAN
SCALE 1/200

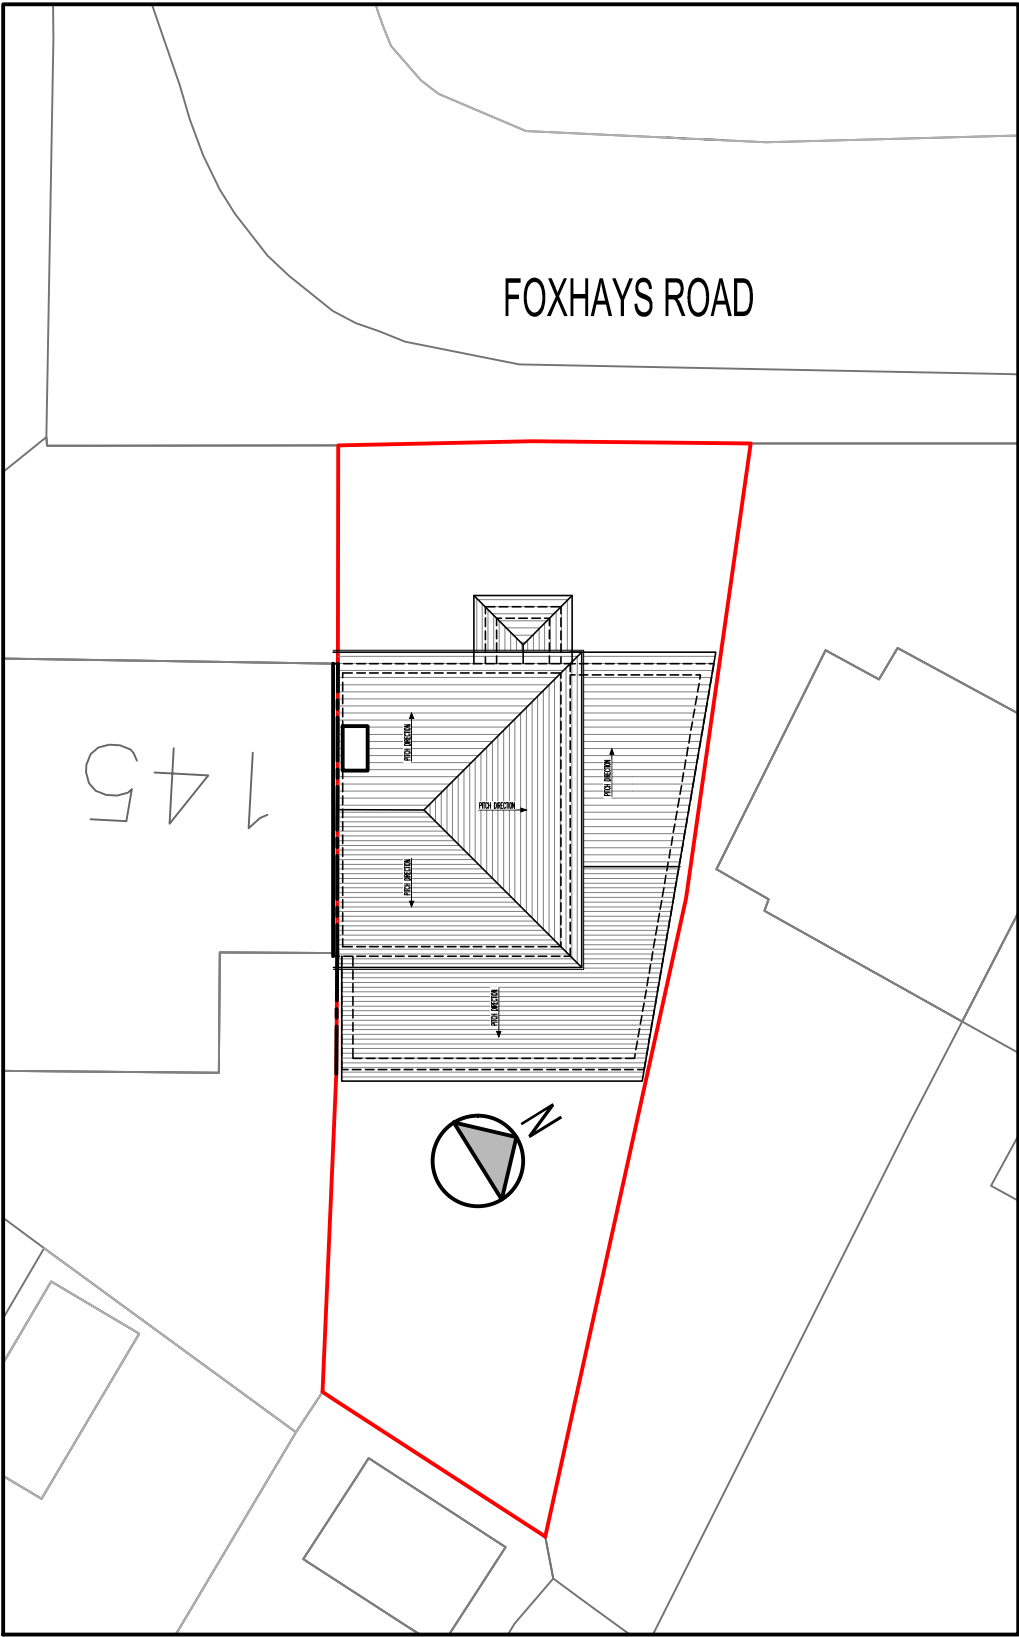

PROPOSED BLOCK PLAN
SCALE 1/200



LOCATION PLAN
SCALE 1/1250

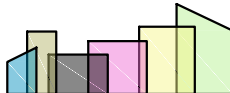REV	DATE	DESCRIPTION REVISION	
Architecture Planning			
1 VANTAGE ROAD SLOUGH BERKSHIRE SL1 2YQ TEL: 01753 709770 MOB: 0774 8716893 www.saassociates.uk.com		 SA ASSOCIATES <i>Creating Space for You</i>	
Registered LABC Partner with SLOUGH BOROUGH COUNCIL			
CLIENT: MR. PATRICK SELVANATHAN 147 FOXHAYS ROAD READING RG2 8NN			
PROJECT TITLE : DEMOLITION EXISTING GARAGE & PROPOSED SINGLE STOREY SIDE & REAR EXTENSION & FRONT PORCH.			
STATUS : PLANNING			
DRAWING TITLE EXISTING & PROPOSED BLOCK PLAN LOCATION PLAN			
DRAWN KEVIN/C	SCALE 1 / 200; 1/1250	DRAWING NO. 17--/PL/07	
CHECKED SIKANDAR	DATE 15 JUNE 2017		
CERTIFIED	APPROVED	REF.NO.	REV: