


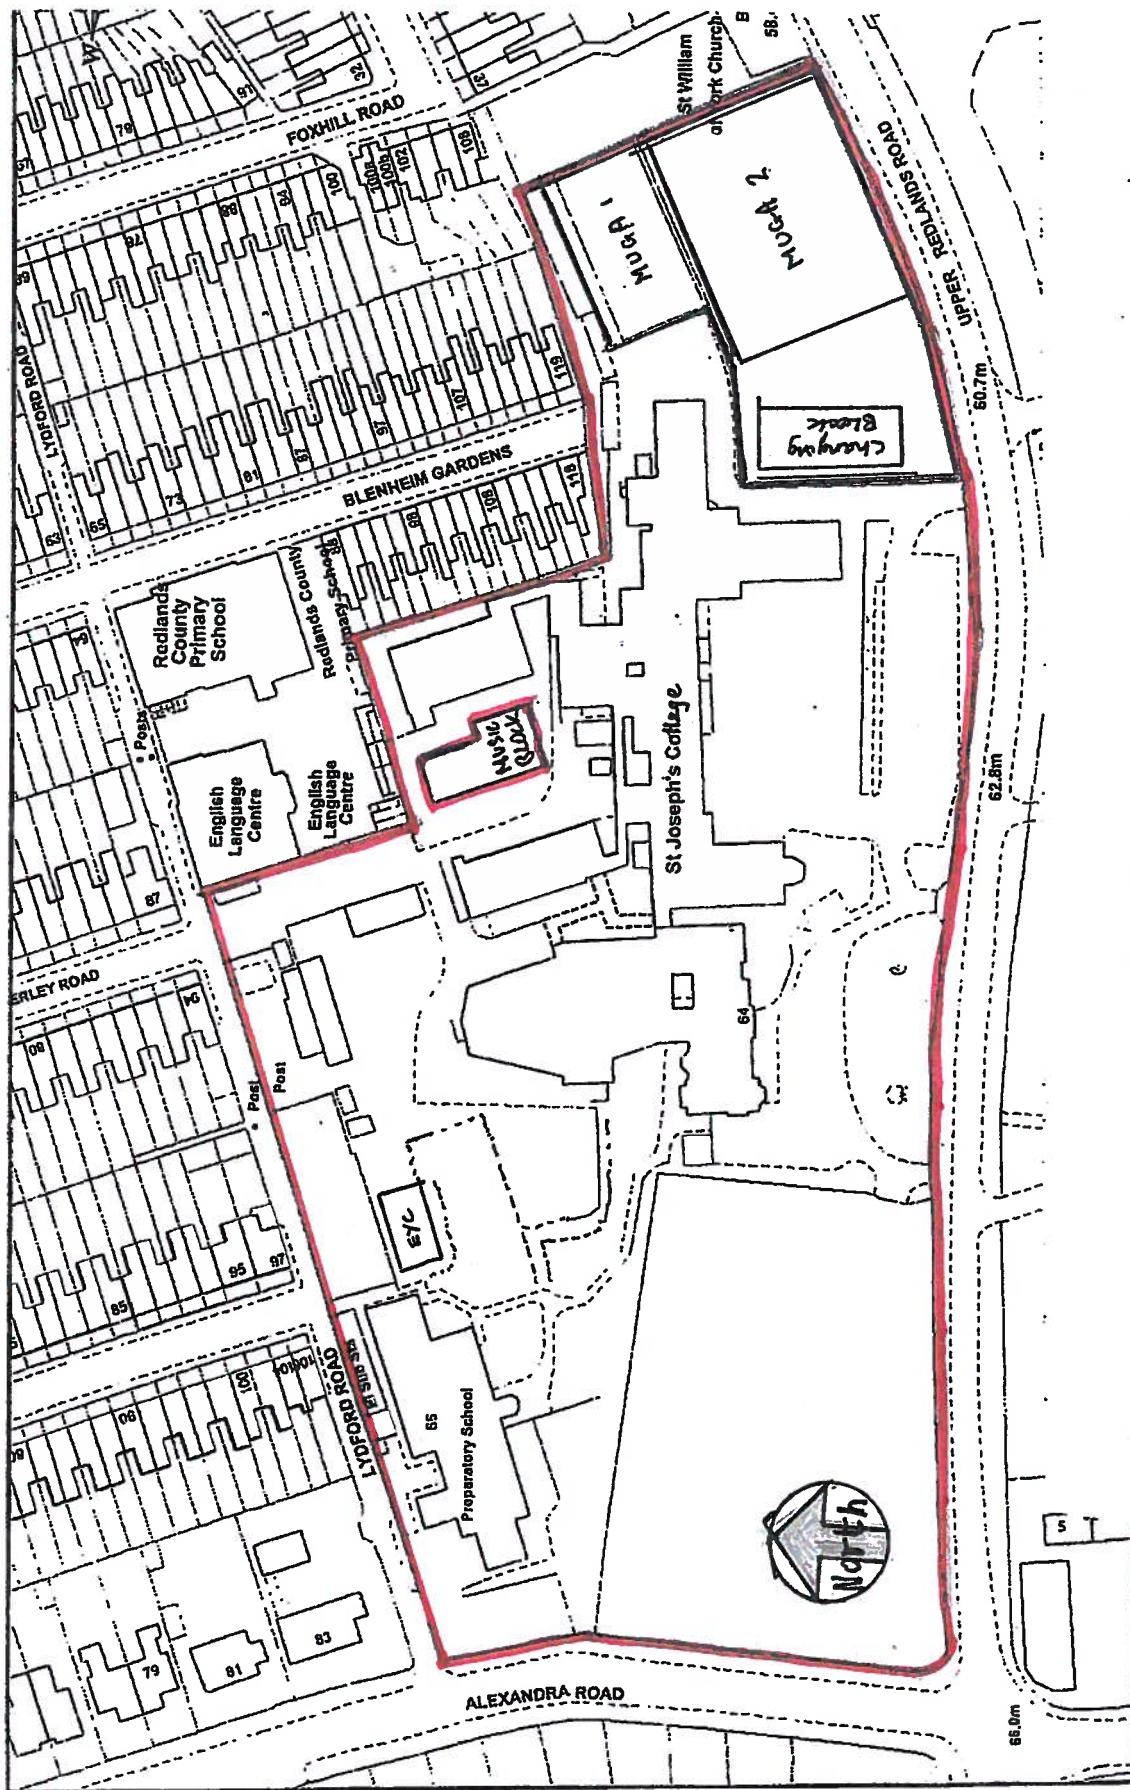

Title: Location Plan

64 Upper Redlands Road, Reading

Date: 24/02/2003

Scale: 1:1250



170627

2 - MAY 2017