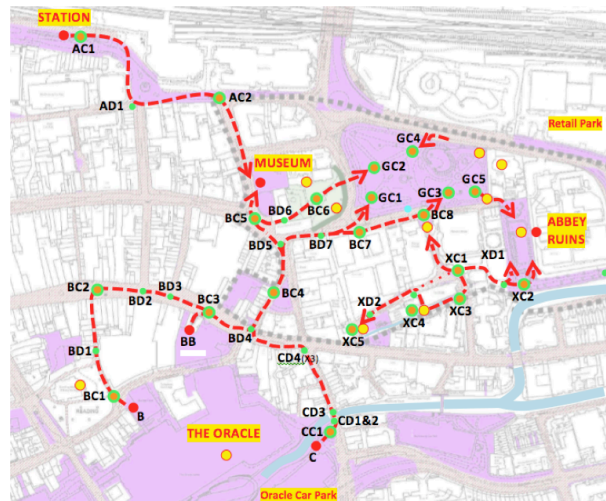
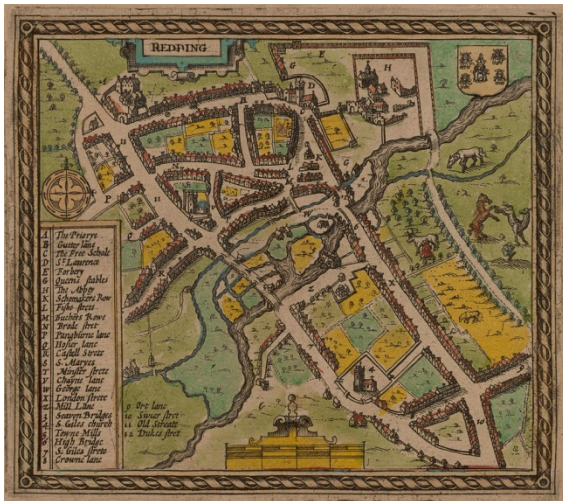


Reading Abbey Quarter

Exterior Interpretation Signage Locations

Delivery Stage v4 26.07.17

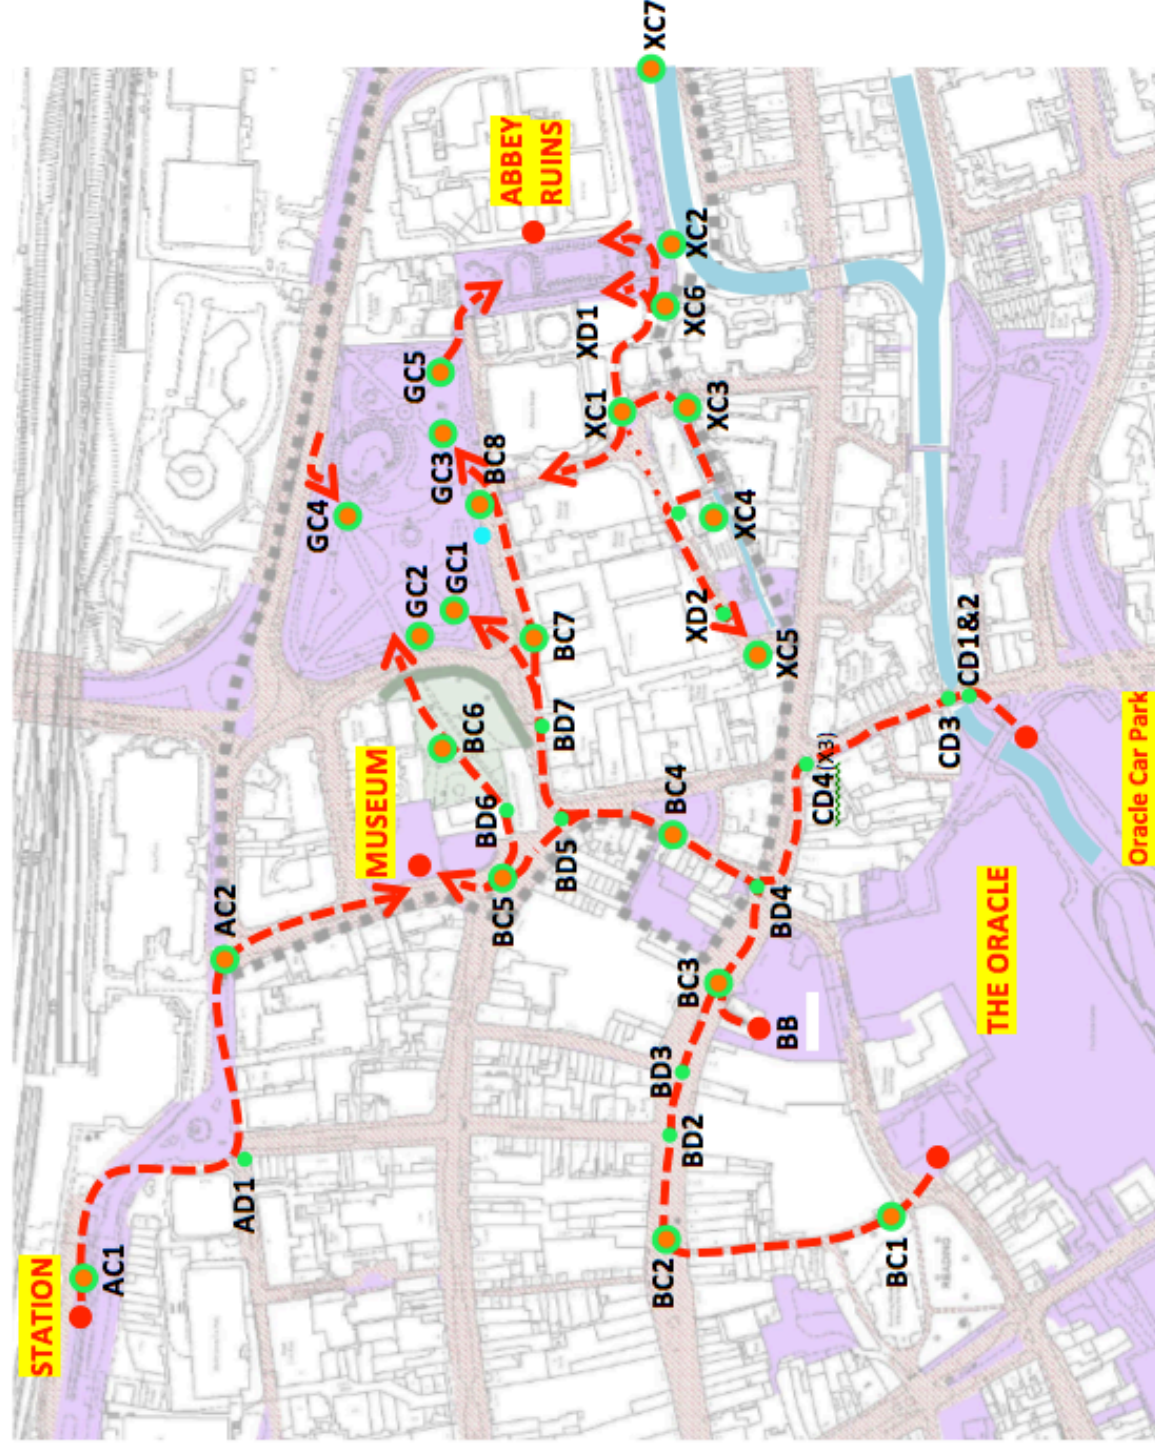


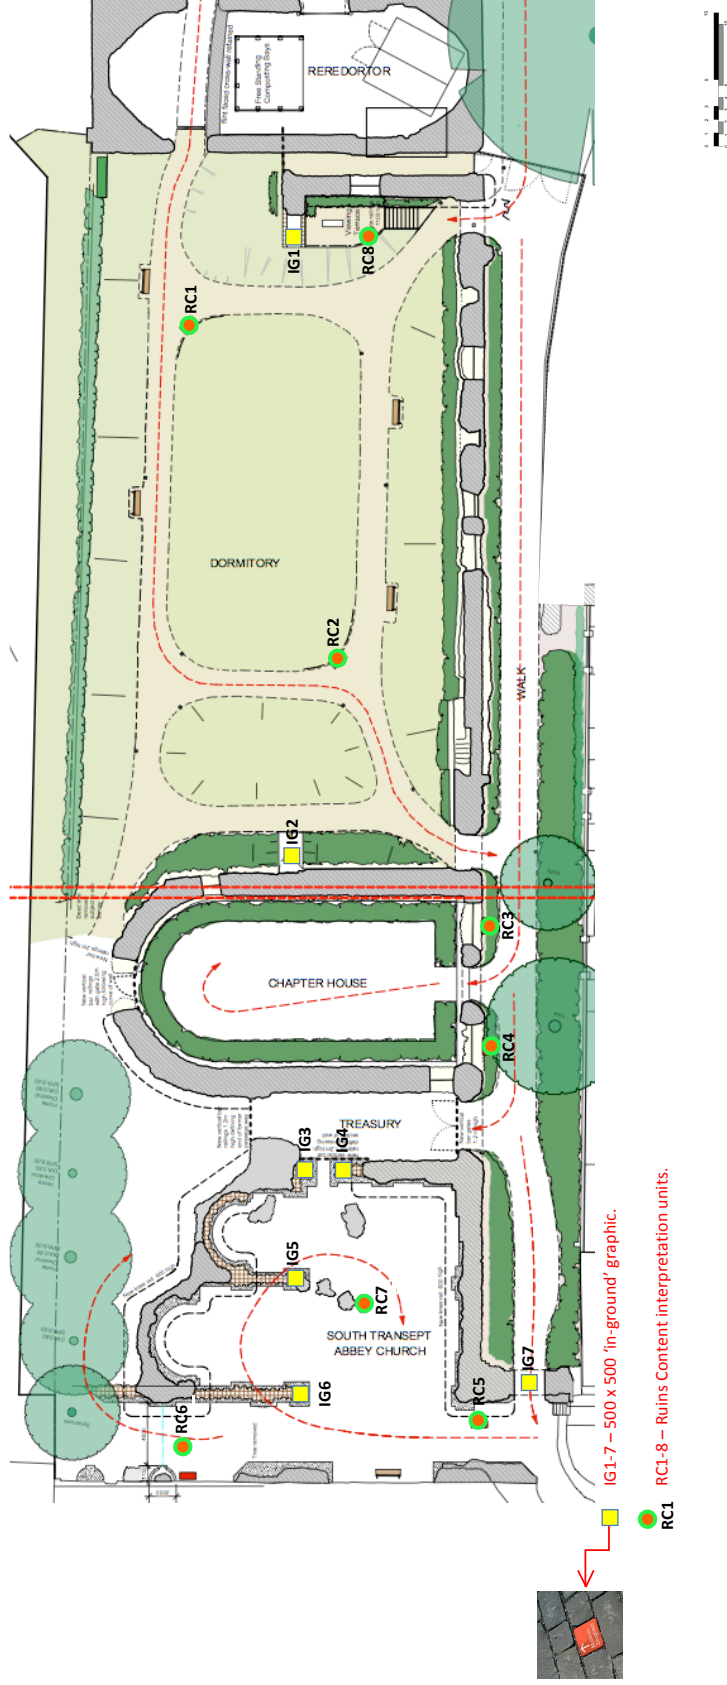
Prepared by Equal Studio
27th March 2017

● SITE OF TROOPER POTTS,
MEMORIAL AND BERKS,
YEOMANRY ROLL OF HONOUR

● **BC7** **CONTENT GRAPHIC**
(ROUTE **B** **CONTENT GRAPHIC NO.7**)

● **CD2** **DIRECTIONAL GRAPHIC**
(ROUTE **C** **DIRECTIONAL GRAPHIC NO.2**)

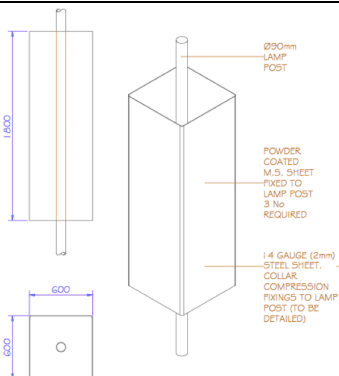
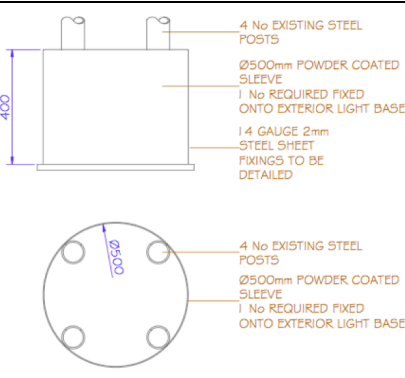
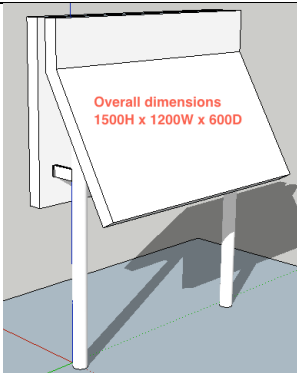


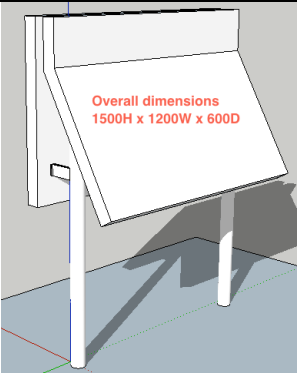
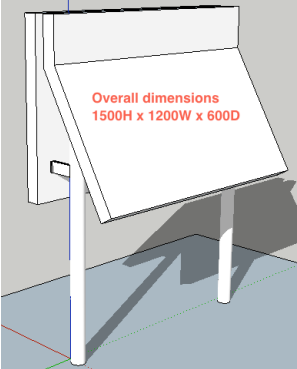
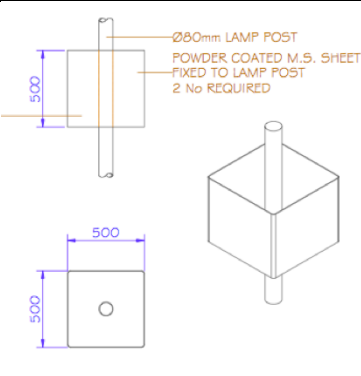
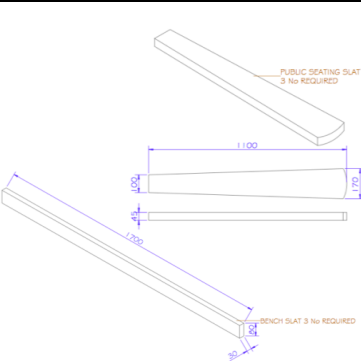


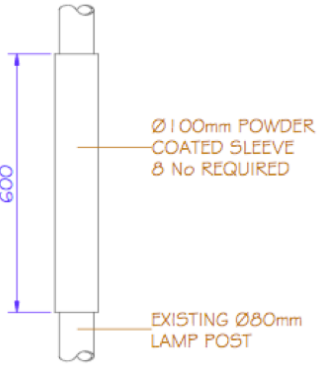
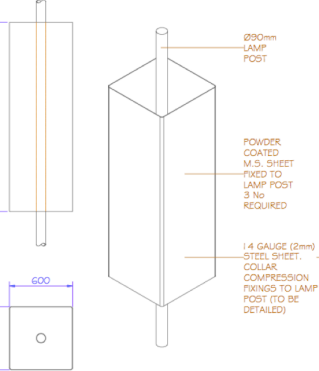
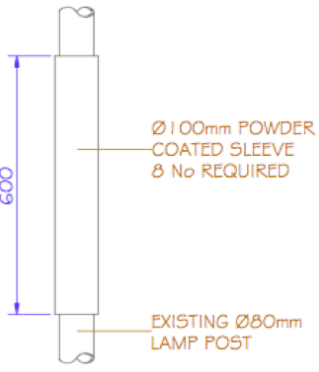
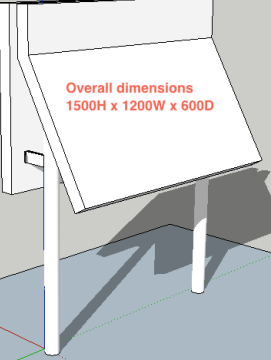
 LOTTERY FUNDED		 Reading Borough Council <i>Working better with you</i>		Project READING ABBEY REVEALED		Scale		NTS	Rev	Description	Date
Dwg Title ABBAY RUINS INTERPRETATION LOCATIONS				Date		21.05.15		F	Final 'IG1-7' locations added to new base plan	26.07.17	
								B	XC2, RC1,4 & 6 moved. IG7, 8 & 11 removed. RC8 added	05.06.15	
				C	IG7 & IG8 added back in new locations	11.06.15					
				D	New notation re 'in-ground' panels and XC6, XC7 added	24.03.17					
				E	Dormitory plan area revised	05.06.17					

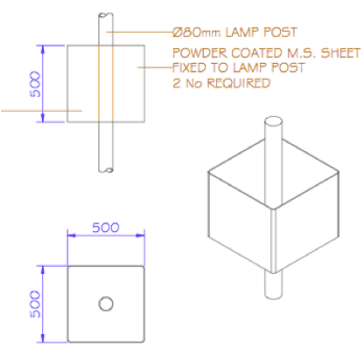
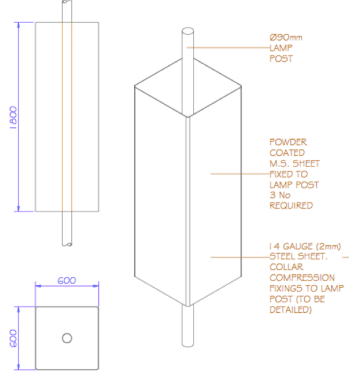
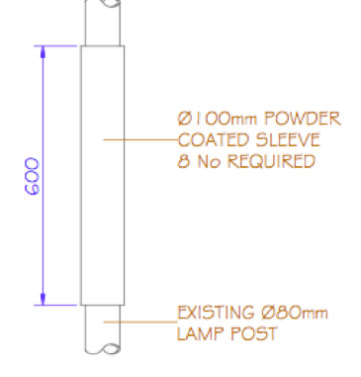
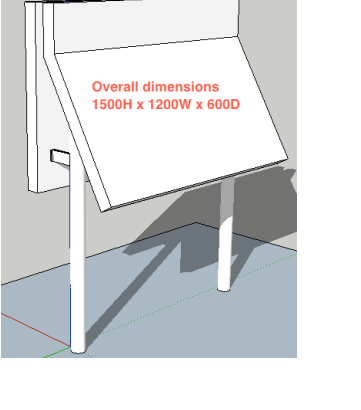
Summary of Exterior Interpretation Signage at Delivery Stage

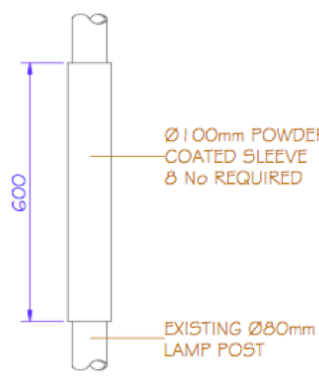
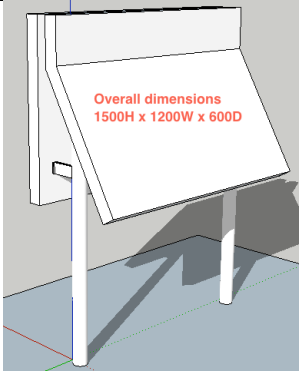
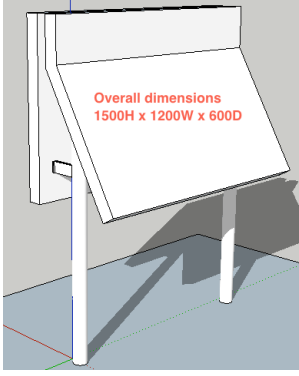
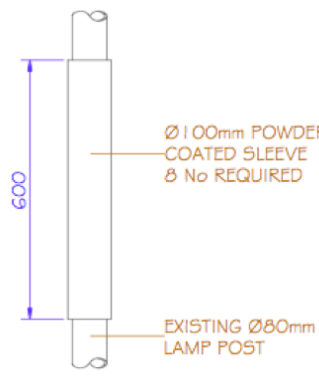
SIGNAGE TYPE	QTY	MATERIAL	MAINTENANCE
1. Main Interpretation unit	27	Mild steel construction powder coated and 3 graphic panels	TBC by contractor
2. Round cornered 'square' graphic in 2 pieces to allow fixing to lamp post type A (90 dia)	3	Rolled mild steel construction vinyl wrap overlayed with anti graffiti laminate	TBC by contractor
3. Round cornered 'square' graphic in 2 pieces to allow fixing to lamp post type B (80 dia)	2	Rolled mild steel construction vinyl wrap overlayed with anti graffiti laminate	TBC by contractor
4. 'Cube' graphic with open base to sleeve over and fix into existing concrete block	1	Rolled mild steel construction vinyl wrap overlayed with anti graffiti laminate	TBC by contractor
5. 'Tube' graphic in 2 pieces to allow fixing to existing bollard (140 dia)	4	Rolled mild steel construction vinyl wrap overlayed with anti graffiti laminate (3 req)	TBC by contractor
6. 'Tube' graphic in 2 pieces to allow fixing to existing lamp post (80 dia)	8	Rolled mild steel construction vinyl wrap overlayed with anti graffiti laminate (6 req)	TBC by contractor
7. 'Tube' graphic in 2 pieces to allow fixing to existing street furniture	1	Rolled mild steel construction vinyl wrap overlayed with anti graffiti laminate	TBC by contractor
8. Round cornered 'square' graphic in 2 pieces to allow fixing to street light base	1	Rolled mild steel construction vinyl wrap overlayed with anti graffiti laminate	TBC by contractor
9. Double sided plaque within railings	1	TBC by contractor	TBC by contractor
10. Bench back slat fitting to existing bench	3	TBC by contractor	TBC by contractor
11. In-ground graphic 'plaque' type 1 (300 x 300)	-	Removed	Removed
12. In-ground graphic 'plaque' type 2 (500 x 500)	7	TBC by contractor	TBC by contractor
13. Street furniture slat fitting to existing bench	3	TBC by contractor	TBC by contractor

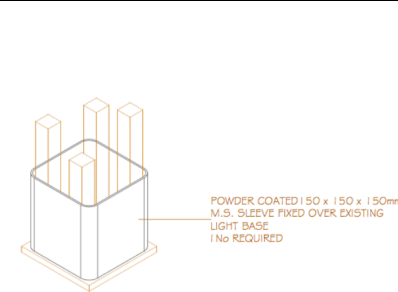
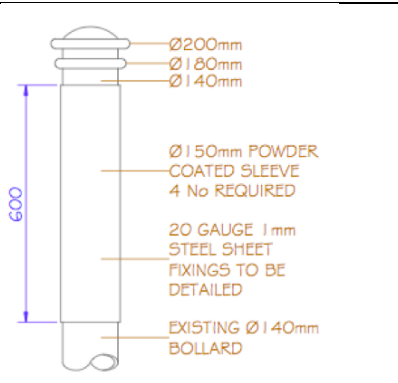
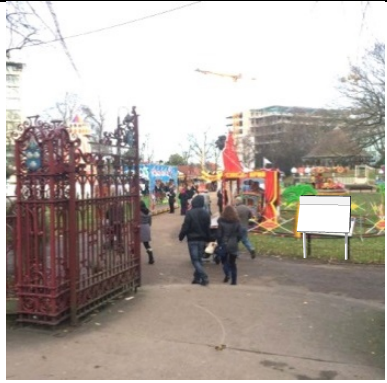
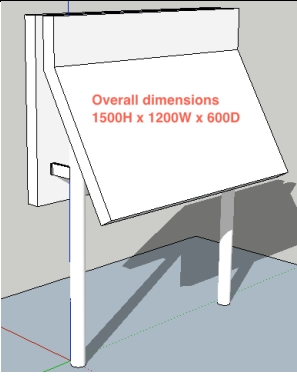
NUMBER & LOCATION	GRAPHIC UNIT	ADDITIONAL NOTES
AC1 Railway Station	Signage Type 2	
		
AD1 Station/Garrard	Signage Type 7	
		
AC2 Blagrove St	Signage Type 1	
		Unit requires ground works. Ground works contractor to survey DOUBLE SIDED INTERPRETATION – BACK IS OLD SPEED MAP AND ‘YOU ARE HERE’
BC1 St Mary’s Church	Signage Type 1	

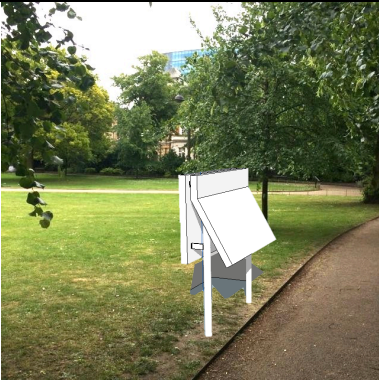
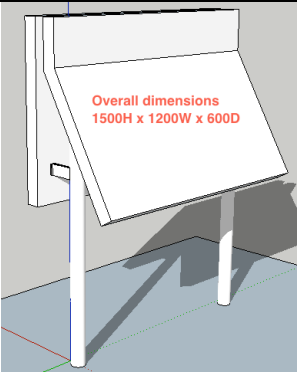
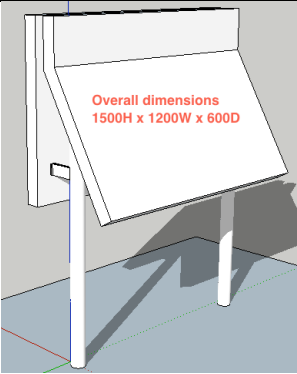
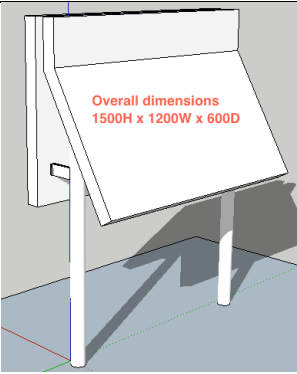
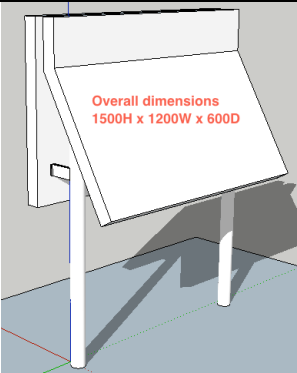
		Unit requires ground works. Ground works contractor to survey DOUBLE SIDED INTERPRETATION – BACK IS OLD SPEED MAP AND ‘YOU ARE HERE’
BC2 Broad St	Signage Type 1	
		Unit requires ground works. Ground works contractor to survey DOUBLE SIDED INTERPRETATION – BACK IS OLD SPEED MAP AND ‘YOU ARE HERE’
BD2	Signage Type 3	
		Graphic unit on collar fixings around existing post with neoprene / rubber protector. Access required to post. Contractor to survey 
BD3	Signage Type 10 and 13	
		Replace single slats with new coloured slats (nylon or equivalent) with AQ brand and simple engraved messaging. Contractor to survey 
BB Oracle (North)	Signage Type 6	

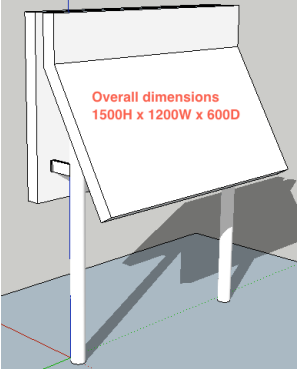
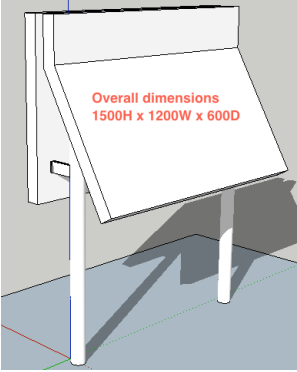
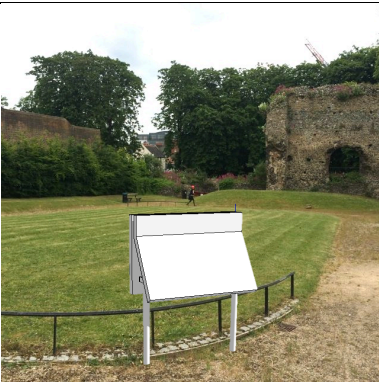
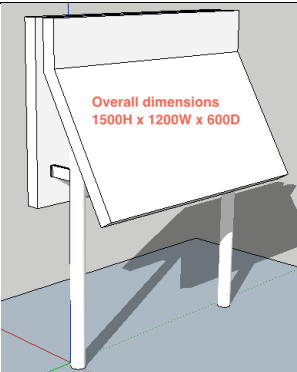
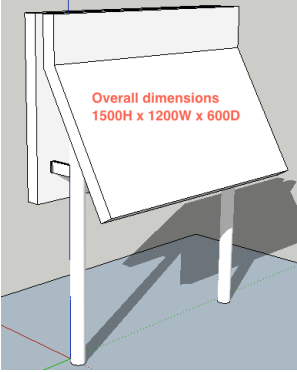
		Graphic unit on collar fixings around existing post with neoprene / rubber protector. Access required to post. Contractor to survey 
BC3 Broad/Butter Mkt	Signage Type 2	
		Graphic unit on collar fixings around existing post with neoprene / rubber protector. Access required to post. Contractor to survey 
BD4 Butter Mkt corner	Signage Type 6	
		Graphic unit on collar fixings around existing post with neoprene / rubber protector. Access required to post. Contractor to survey 
BC4 Market Place Sq	Signage Type 1	
		Unit requires ground works. Ground works contractor to survey DOUBLE SIDED INTERPRETATION – BACK IS OLD SPEED MAP AND 'YOU ARE HERE'
BD5 Town Hall Sq	Signage Type 3	

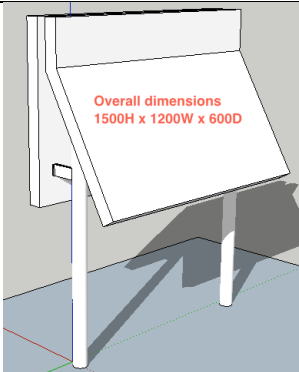
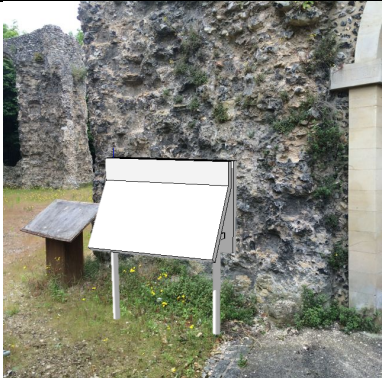
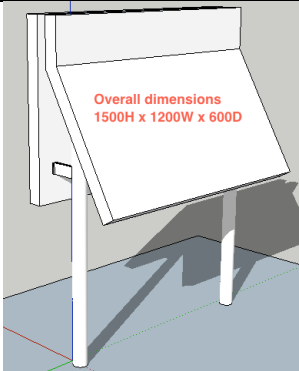
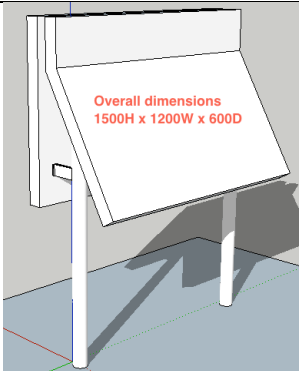
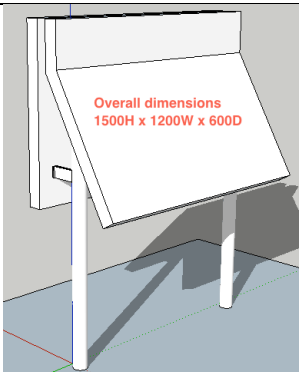
		Graphic unit on collar fixings around existing post with neoprene / rubber protector. Access required to post. Contractor to survey 
BC5 Town Hall Sq	Signage Type 2	
		Graphic unit on collar fixings around existing post with neoprene / rubber protector. Access required to post. Contractor to survey 
BD6 St Laurence's Alley	Signage Type 6	
		Graphic unit on collar fixings around existing post with neoprene / rubber protector. Access required to post. Contractor to survey 
BC6 St Laur. Churchyard	Signage Type 1	
		Unit requires specialist ground works. Specialist ground works contractor to survey as within Scheduled Ancient Monument site. Exact location to be finalised on site with conservation architects DOUBLE SIDED INTERPRETATION – BACK IS OLD SPEED MAP AND ‘YOU ARE HERE’
BD7 The Forbury	Signage Type 6	

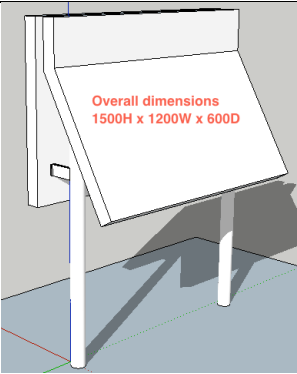
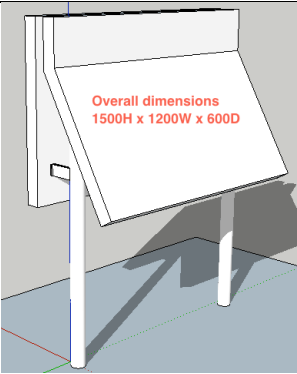
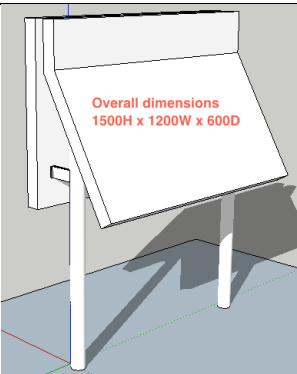
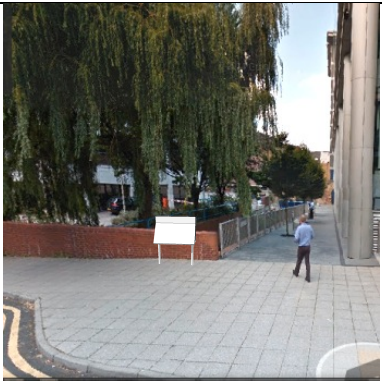
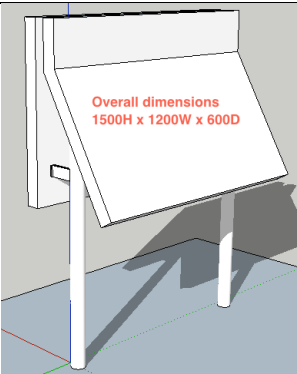
		Graphic unit on collar fixings around existing post with neoprene / rubber protector. Access required to post. Contractor to survey 
BC7 Forbury Sq	Signage Type 1	
		Unit requires ground works. Ground works contractor to survey DOUBLE SIDED INTERPRETATION – BACK IS OLD SPEED MAP AND ‘YOU ARE HERE’
BC8 Abbey Gate	Signage Type 1	
		Unit requires specialist ground works. Specialist ground works contractor to survey as within Scheduled Ancient Monument site DOUBLE SIDED INTERPRETATION – BACK IS OLD SPEED MAP AND ‘YOU ARE HERE’
CD1 London St 1	Signage Type 6	
		Graphic unit on collar fixings around existing post with neoprene / rubber protector. Access required to post. Contractor to survey 
CD1 London St 2	Signage Type 9	

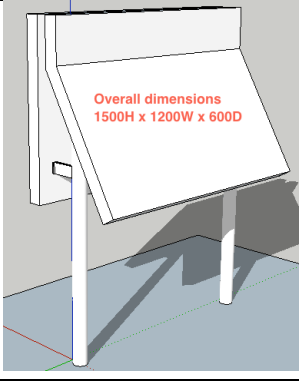
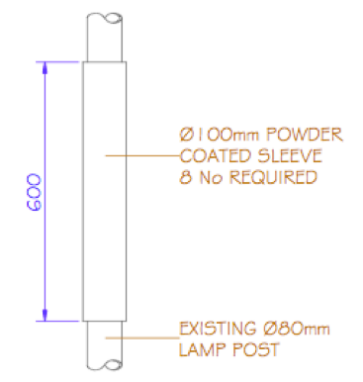
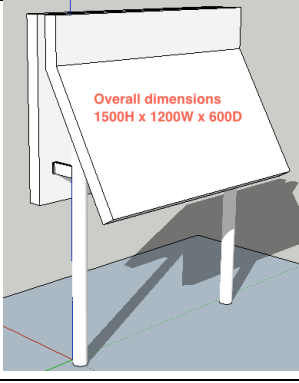
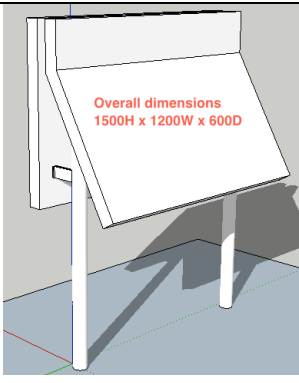
		Graphic fixed within top void in railings on RHS. Contractor to survey
CD3 London St Bridge	Signage Type 8	
		Graphic unit on collar fixings around existing metalwork. Contractor to survey
CD4 London/King St	Signage Type 5	
		3 no. Graphic unit on collar fixings around existing bollard. Contractor to survey
GC1 Forbury Gdns SW	Signage Type 1	
		Unit requires specialist ground works. Specialist ground works contractor to survey as within Scheduled Ancient Monument site Exact location to be finalised on site with conservation architects DOUBLE SIDED INTERPRETATION – BACK IS OLD SPEED MAP AND 'YOU ARE HERE'
GC2 Forbury Gdns W	Signage Type 1	

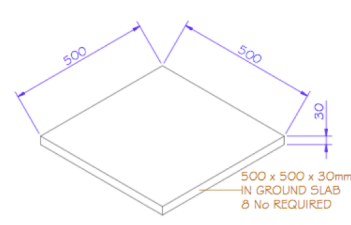
		Unit requires specialist ground works. Specialist ground works contractor to survey as within Scheduled Ancient Monument site Exact location to be finalised on site with conservation architects DOUBLE SIDED INTERPRETATION – BACK IS OLD SPEED MAP AND ‘YOU ARE HERE’
GC3 Forbury Gdns S	Signage Type 1	
		Unit requires specialist ground works. Specialist ground works contractor to survey as within Scheduled Ancient Monument site Exact location to be finalised on site with conservation architects
GC4 Forbury Gdns N	Signage Type 1	
		Unit requires specialist ground works. Specialist ground works contractor to survey as within Scheduled Ancient Monument site
GC5 Forbury Gdns E	Signage Type 1	
		Unit requires specialist ground works. Specialist ground works contractor to survey as within Scheduled Ancient Monument site Exact location to be finalised on site with conservation architects
RC1a Dormitory SE	Signage Type 1	

		Unit requires specialist ground works. Specialist ground works contractor to survey as within Scheduled Ancient Monument site Exact location to be finalised on site with conservation architects DOUBLE SIDED INTERPRETATION – BACK IS OLD SPEED MAP AND ‘YOU ARE HERE’
RC1b Viewing Area	Signage Type 1	
		Unit requires specialist ground works. Specialist ground works contractor to survey as within Scheduled Ancient Monument site Exact location to be finalised on site with conservation architects DOUBLE SIDED INTERPRETATION – BACK IS OLD SPEED MAP AND ‘YOU ARE HERE’
RC2 Dormitory NW	Signage Type 1	
		Unit requires specialist ground works. Specialist ground works contractor to survey as within Scheduled Ancient Monument site Exact location to be finalised on site with conservation architects DOUBLE SIDED INTERPRETATION – BACK IS OLD SPEED MAP AND ‘YOU ARE HERE’
RC3 Chapter House S	Signage Type 1	
		Unit requires specialist ground works. Specialist ground works contractor to survey as within Scheduled Ancient Monument site Exact location to be finalised on site with conservation architects DOUBLE SIDED INTERPRETATION – BACK IS OLD SPEED MAP AND ‘YOU ARE HERE’

RC4 Chapter House N	Signage Type 1	
		Unit requires specialist ground works. Specialist ground works contractor to survey as within Scheduled Ancient Monument site Exact location to be finalised on site with conservation architects DOUBLE SIDED INTERPRETATION – BACK IS OLD SPEED MAP AND ‘YOU ARE HERE’
RC5 Cloister Arch	Signage Type 1	
		Unit requires specialist ground works. Specialist ground works contractor to survey as within Scheduled Ancient Monument site Exact location to be finalised on site with conservation architects
RC6 S Transept	Signage Type 1	
		Unit requires specialist ground works. Specialist ground works contractor to survey as within Scheduled Ancient Monument site Exact location to be finalised on site with conservation architects DOUBLE SIDED INTERPRETATION – BACK IS OLD SPEED MAP AND ‘YOU ARE HERE’
RC7 Treasury	Signage Type 1	
		Unit requires specialist ground works. Specialist ground works contractor to survey as within Scheduled Ancient Monument site Exact location to be finalised on site with conservation architects DOUBLE SIDED INTERPRETATION – BACK IS OLD SPEED MAP AND ‘YOU ARE HERE’

XC1 Abbey St/Blade	Signage Type 1	
		Unit requires ground works. Ground works contractor to survey
XC6	Signage Type 1	
		Unit requires specialist ground works. Specialist ground works contractor to survey as within Scheduled Ancient Monument site Exact location to be finalised on site with conservation architects DOUBLE SIDED INTERPRETATION – BACK IS OLD SPEED MAP AND ‘YOU ARE HERE’
XC2 R Kennet N bank	Signage Type 1	
		Unit requires specialist ground works. Specialist ground works contractor to survey as within Scheduled Ancient Monument site Exact location to be finalised on site with conservation architects DOUBLE SIDED INTERPRETATION – BACK IS OLD SPEED MAP AND ‘YOU ARE HERE’
XC3 Holy Brook Bridge	Signage Type 1	
		Unit requires ground works. Ground works contractor to survey

XC4 Mill Arch	Signage Type 1	
		Unit requires specialist ground works. Specialist ground works contractor to survey as within Scheduled Ancient Monument site
XD2	Signage Type 6	
		
XC5 Library	Signage Type 1	
		Unit requires ground works. Ground works contractor to survey DOUBLE SIDED INTERPRETATION – BACK IS OLD SPEED MAP AND ‘YOU ARE HERE’
XC7 Ch’/Prison	Signage Type 1	
		Unit requires ground works. Ground works contractor to survey DOUBLE SIDED INTERPRETATION – BACK IS OLD SPEED MAP AND ‘YOU ARE HERE’
IG1-10 In Ground	Signage Type 11 and 12	

		Unit requires specialist ground works. Specialist ground works contractor to survey as within Scheduled Ancient Monument site Locations to be finalised on site with conservation architects
---	---	--