




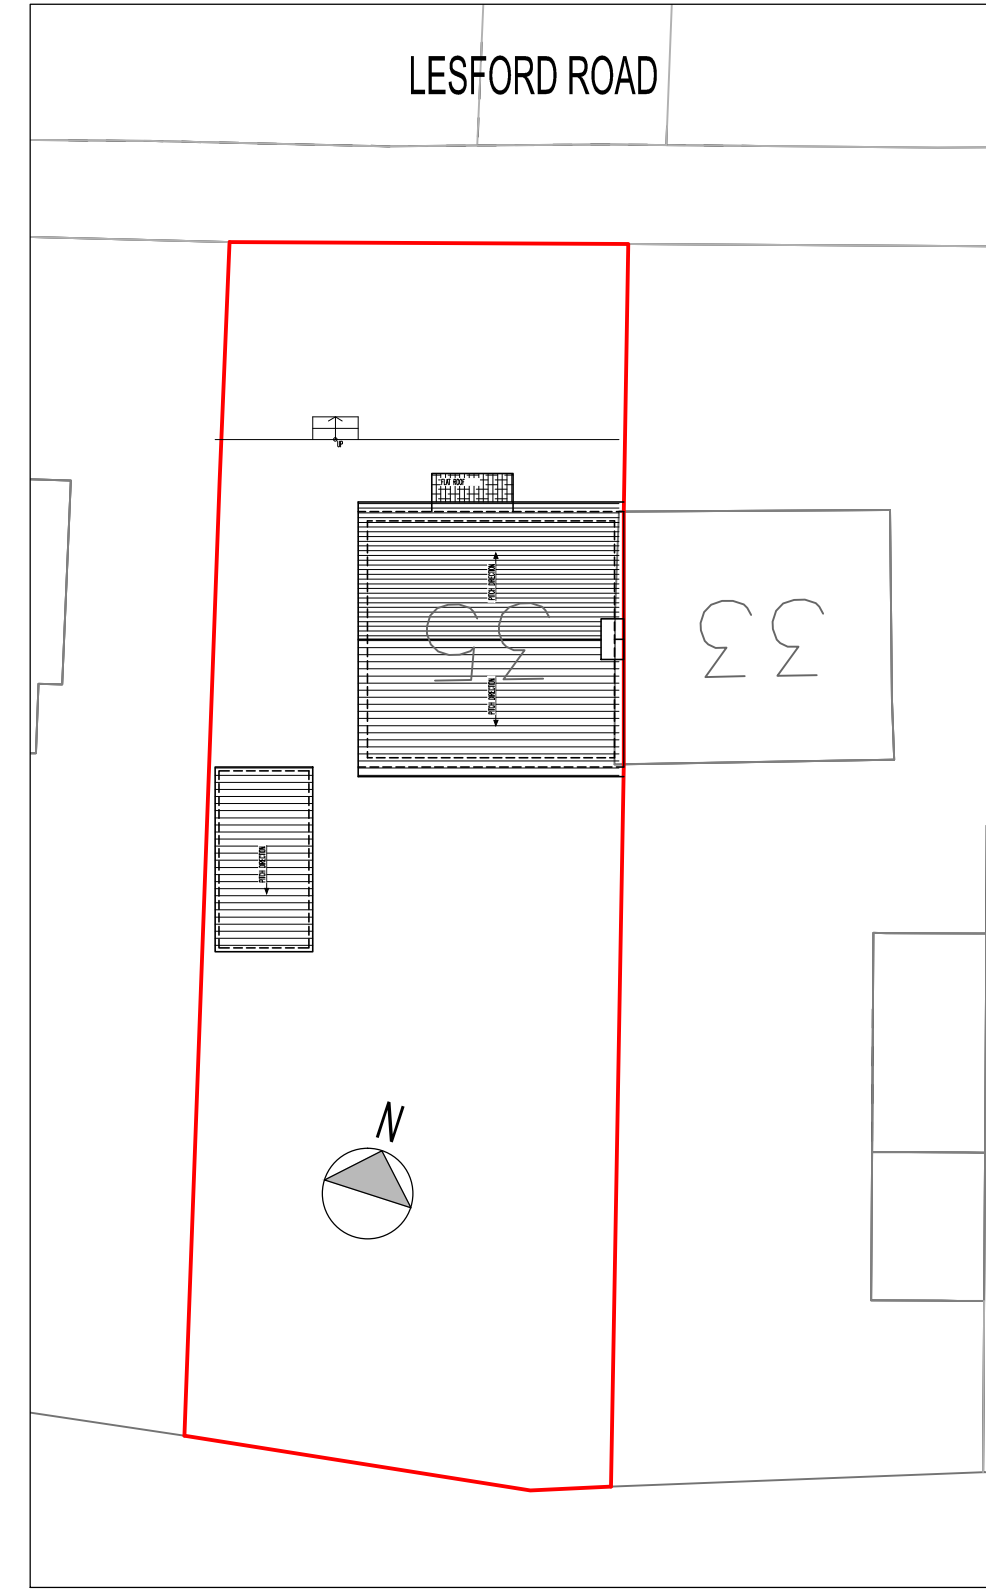

EXISTING BLOCK PLAN
SCALE 1/200

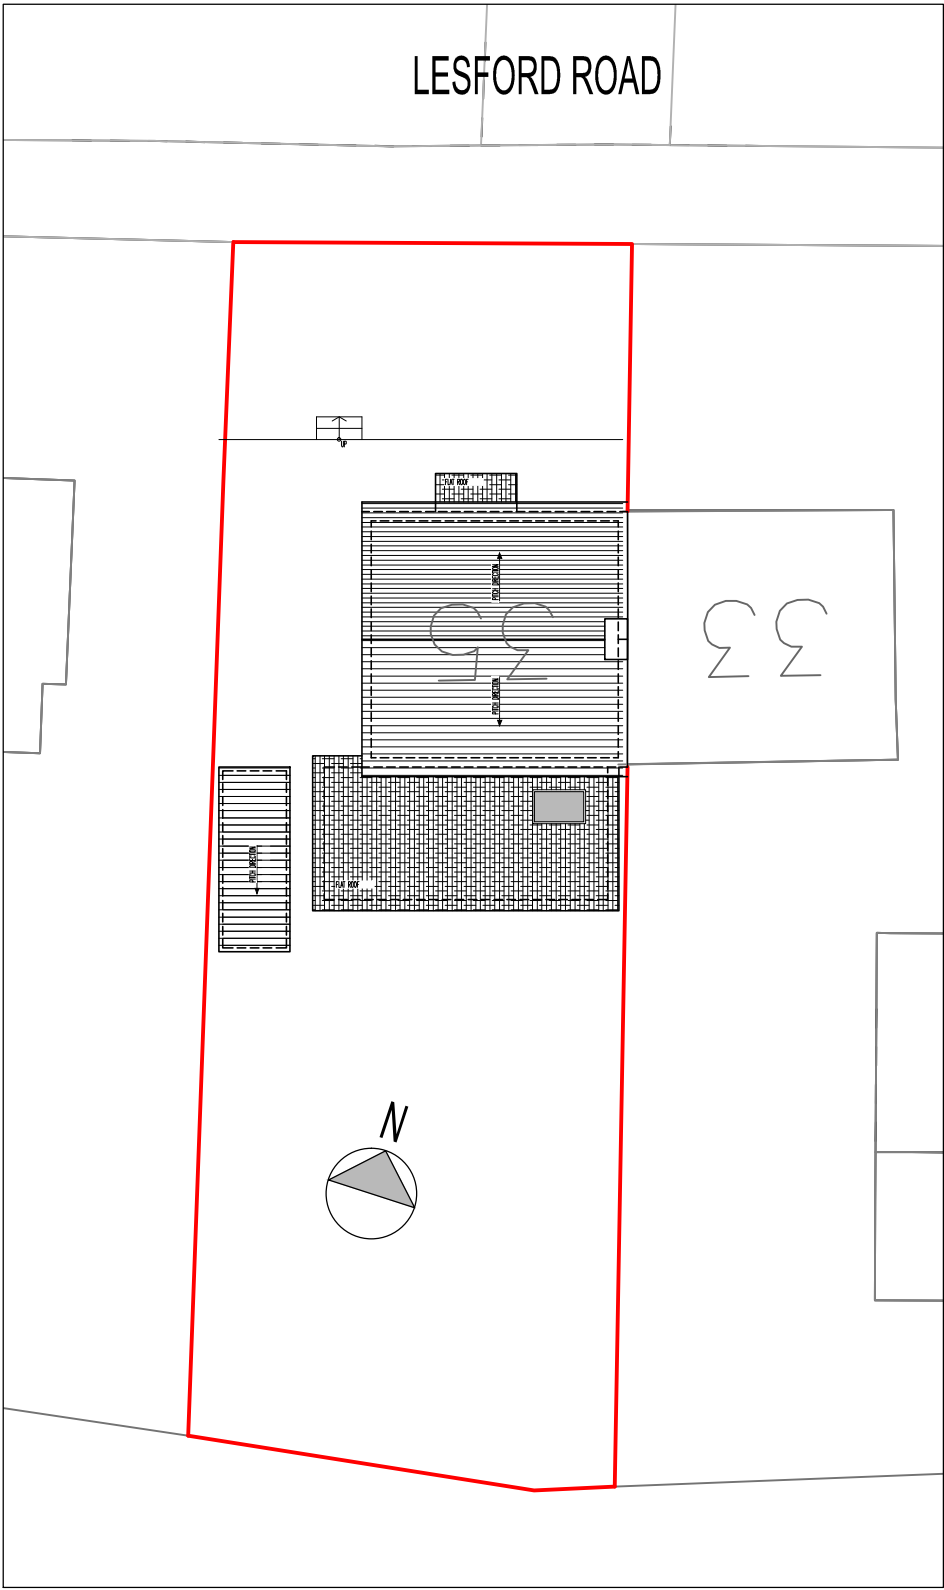

PROPOSED BLOCK PLAN
SCALE 1/200

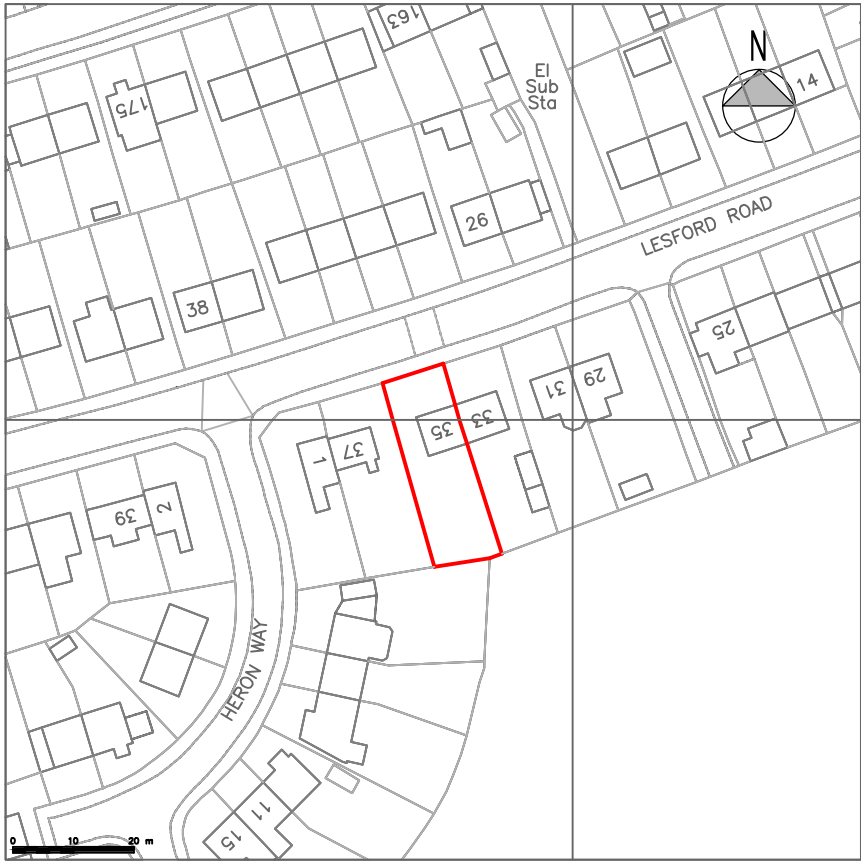

LOCATION PLAN
SCALE 1/1250

GENERAL NOTES :

REV	DATE	DESCRIPTION	REVISION
Architecture Planning			
1 VANTAGE ROAD SLOUGH BERKSHIRE SL1 2YQ TEL: 01753 709770 MOB: 0774 8716893 www.saassociates.uk.com			
Registered LABC Partner with SLOUGH BOROUGH COUNCIL			
CLIENT: MRS. FILOMENA C. ARAUJO 35 LESFORD ROAD READING RG1 6DX			
PROJECT TITLE : PROPOSED SINGLE STOREY SIDE AND REAR EXTENSION			
STATUS : PLANNING			
DRAWING TITLE EXISTING AND PROPOSED BLOCK PLAN & LOCATION PLAN			
DRAWN KEVIN/C	SCALE 1 / 200; 1/1250	DRAWING NO. 1556/PL/05	
CHECKED SIKANDAR	DATE 15 JULY. 2017		
CERTIFIED	APPROVED	REF.NO.	REV:

