



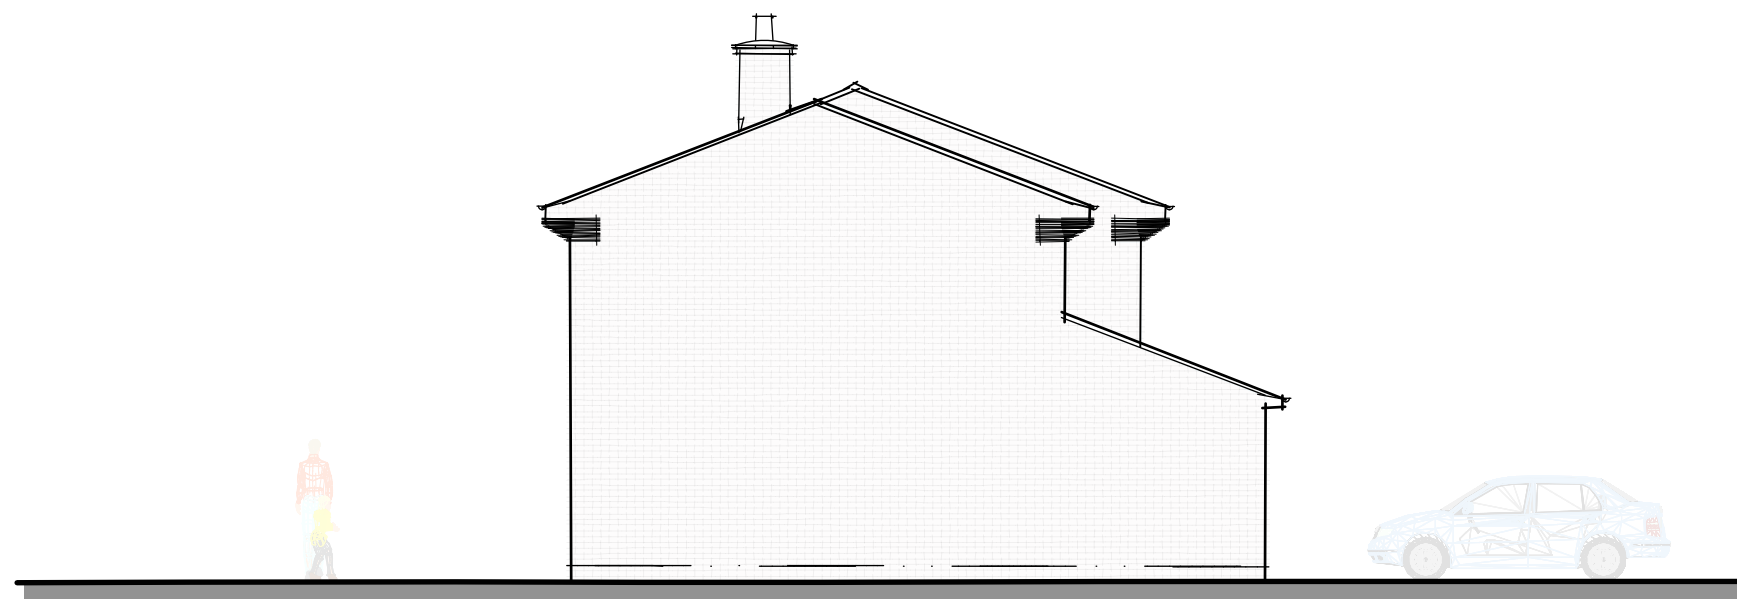

PROPOSED SIDE ELEVATION

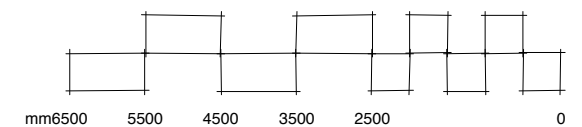

Job title Two storey side extension with internal alterations to 36 Southcote Farm Lane, Southcote, Reading, RG30 3DU		
Client Tim and Cassie Hill, 36 Southcote Farm Lane, Southcote, Reading, RG30 3DU		
Drawing title Proposed Side Elevation		
THE LIVING PERSPECTIVE t.0118 3765533 m.07788 726100 e.mattwprice@ntlworld.com		
Scale 1:100	Drawn	Date 12/08/2017
P01	05	