



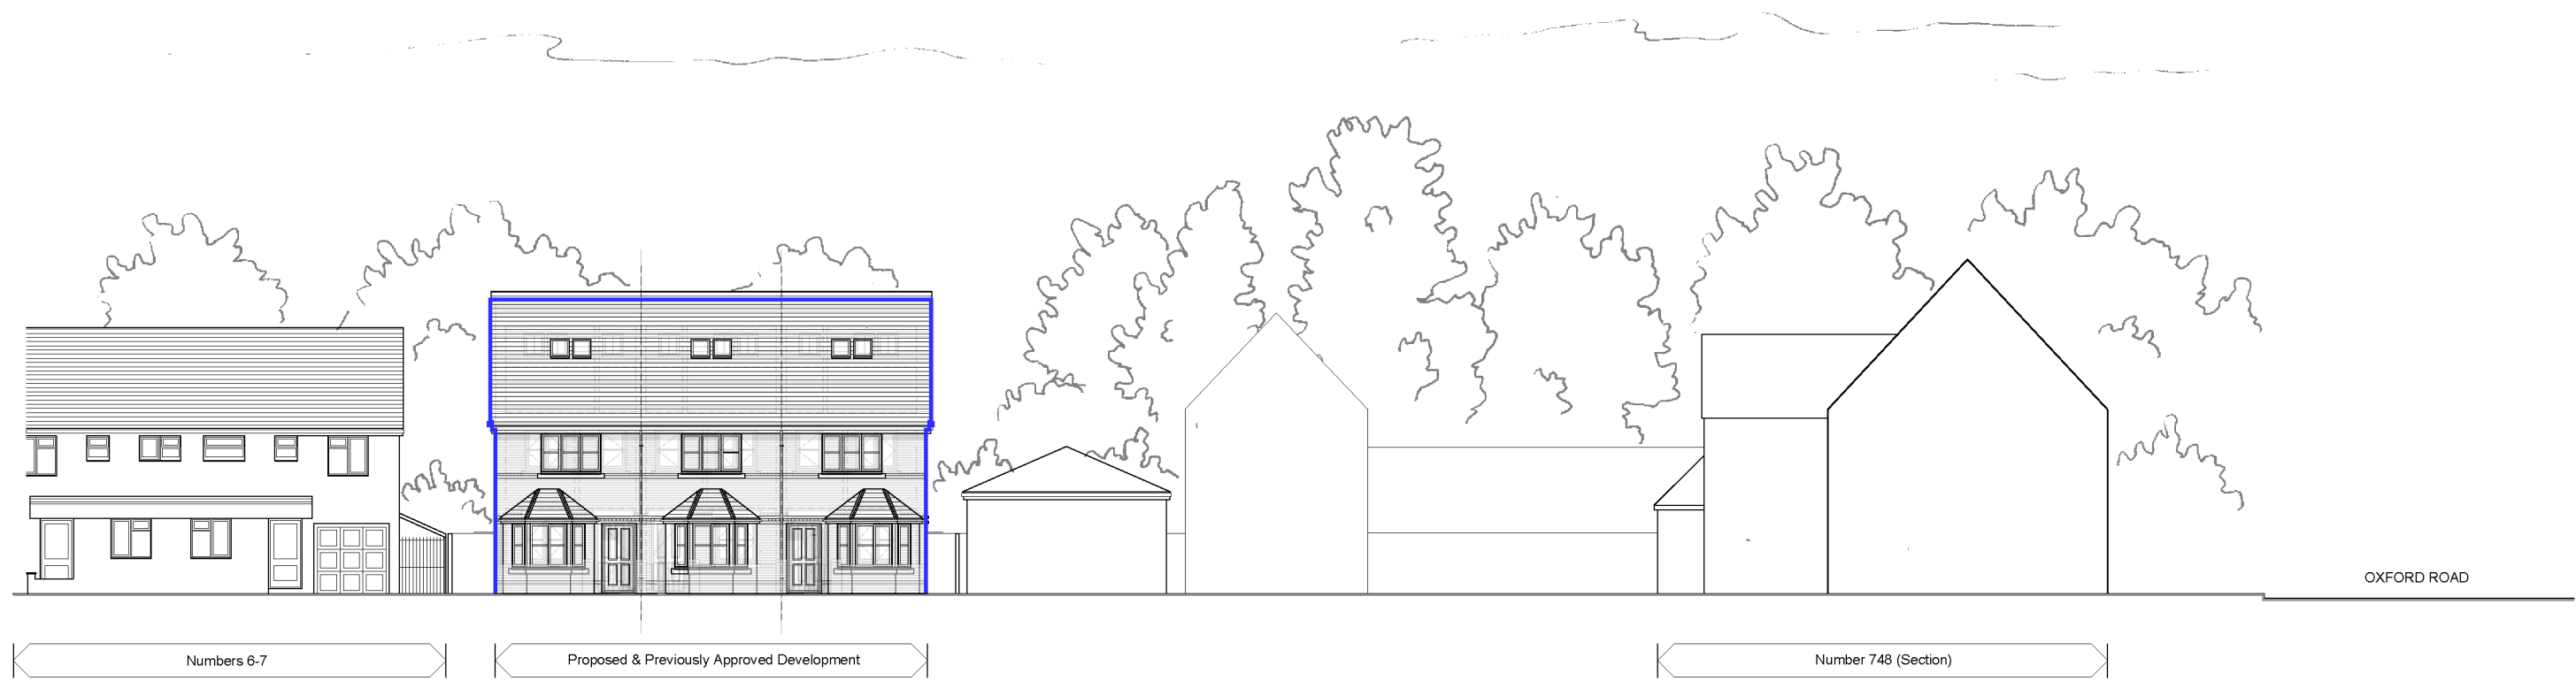

SECTIONAL STREET ELEVATION

Scale 1:200

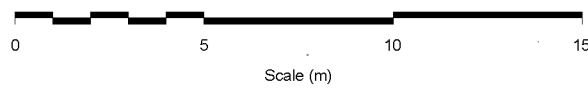

--	--	--	--

Revisions

Client RJD London Mayfair

Project
Residential Development
Land R/O Pond House P.H.
738 Oxford Road
Reading
RG30 1EH

Status
Planning

Date
2017.08.31

Scale 1:200 Size A2

Title
Street Elevation Overlay

Number 16.76-119 Revision -

Spires Architects

9 Monks Way | Reading | RG30 3DP
Tel 07495 529905