




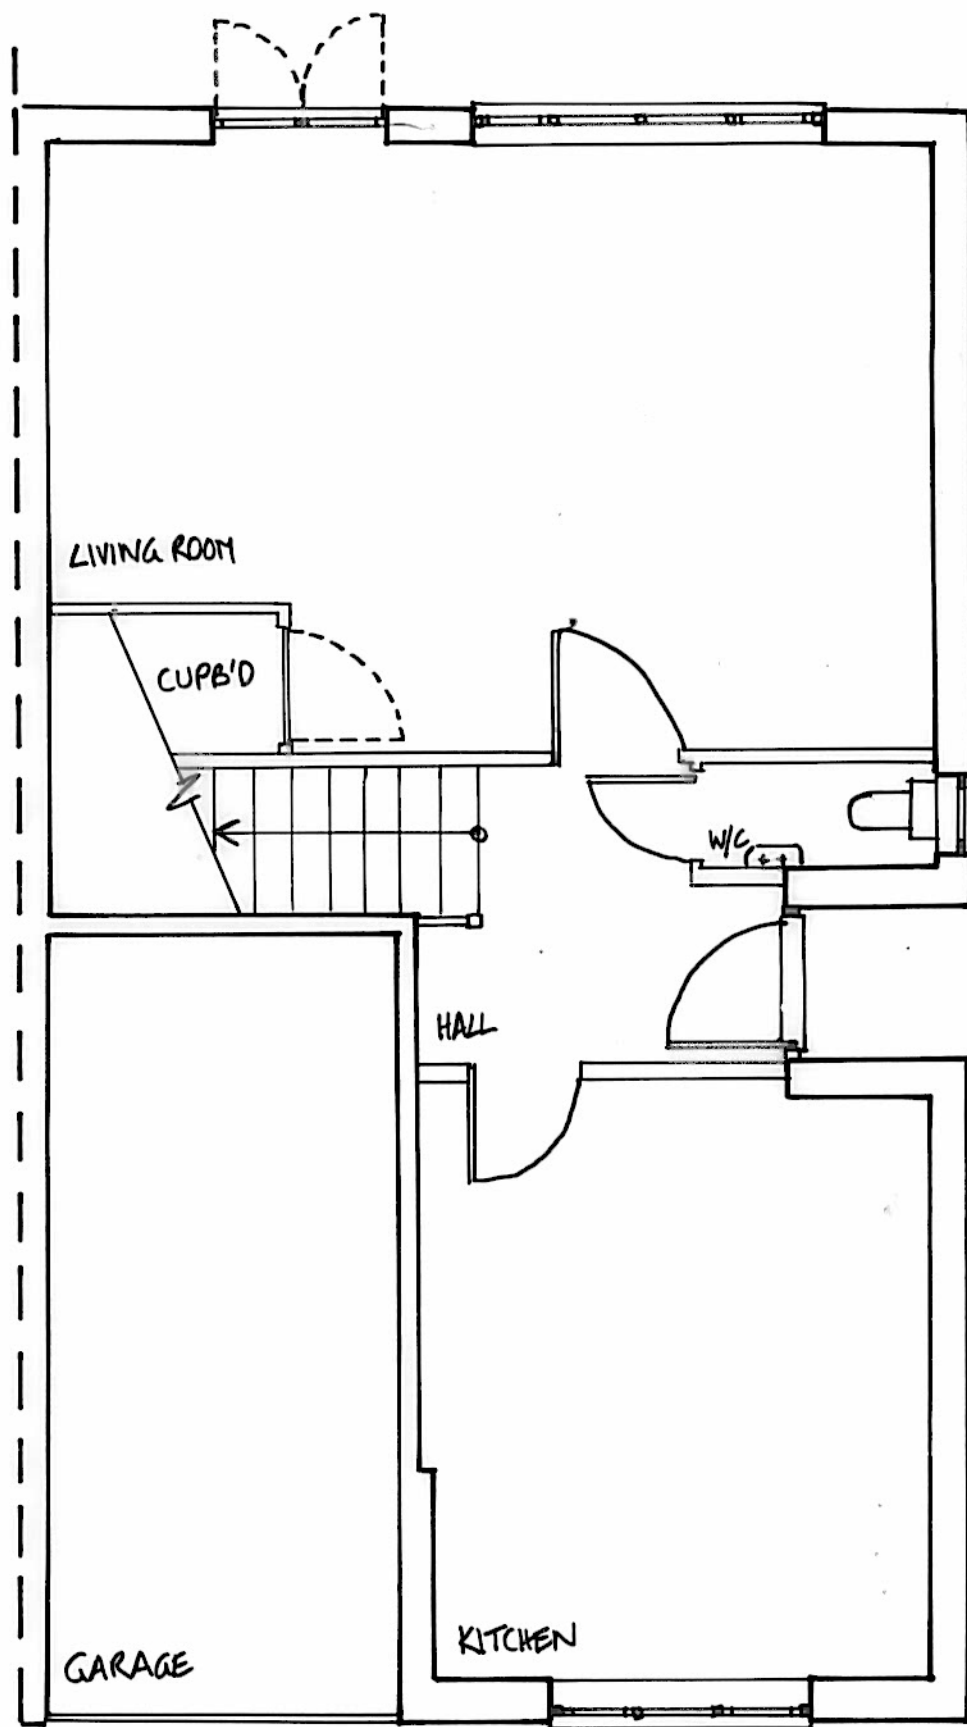


Ground Floor

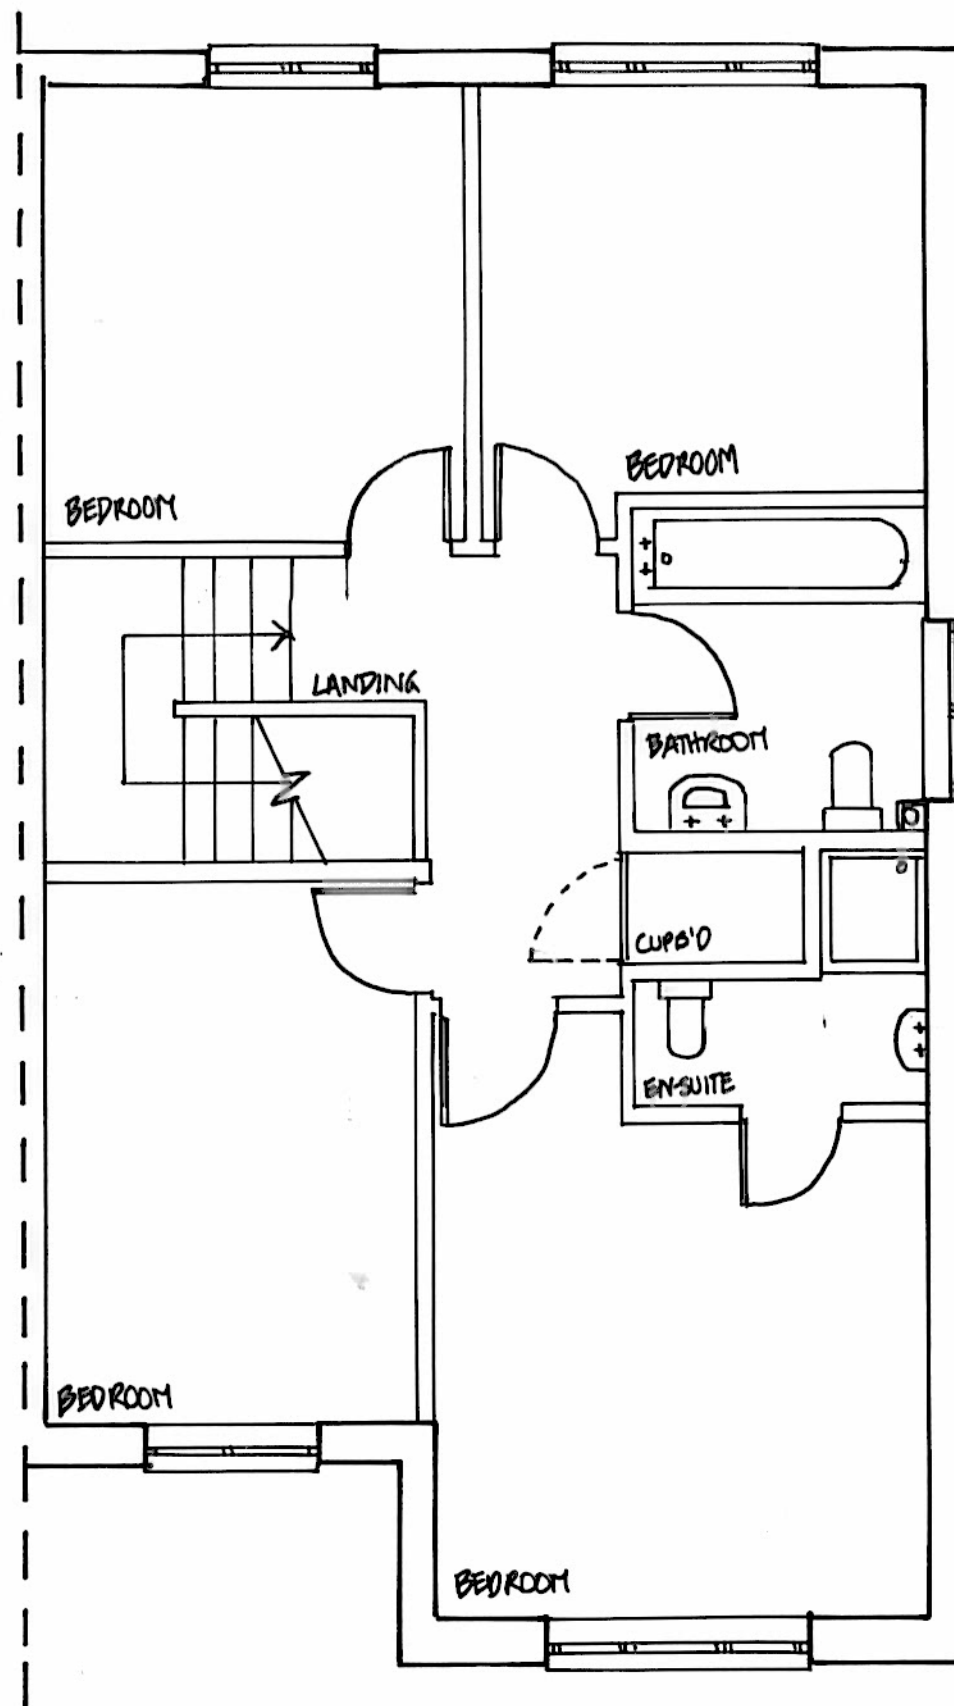


First Floor

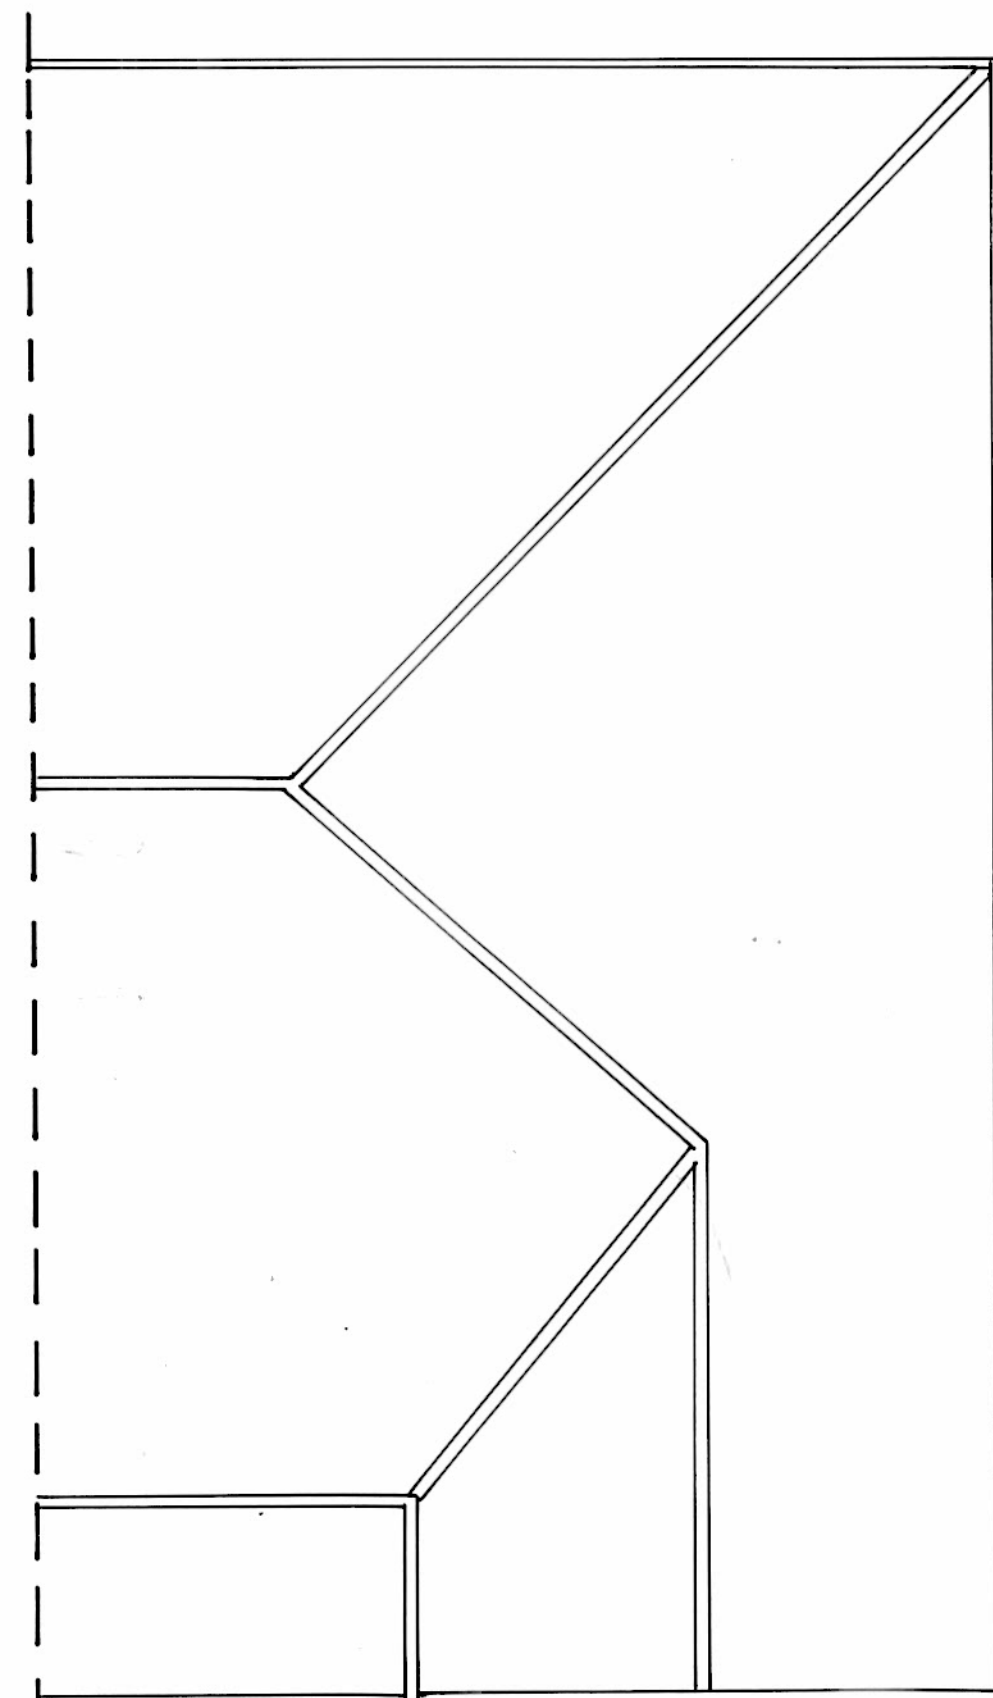

Roof Level

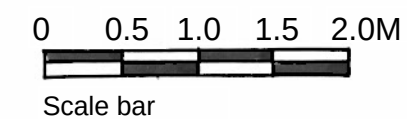

Scale bar

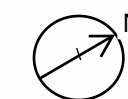

26 Green Road, Reading
 Planning Application
 Existing Plans
 Drawing No. 004 Scale 1:50 at A3 July 2017