



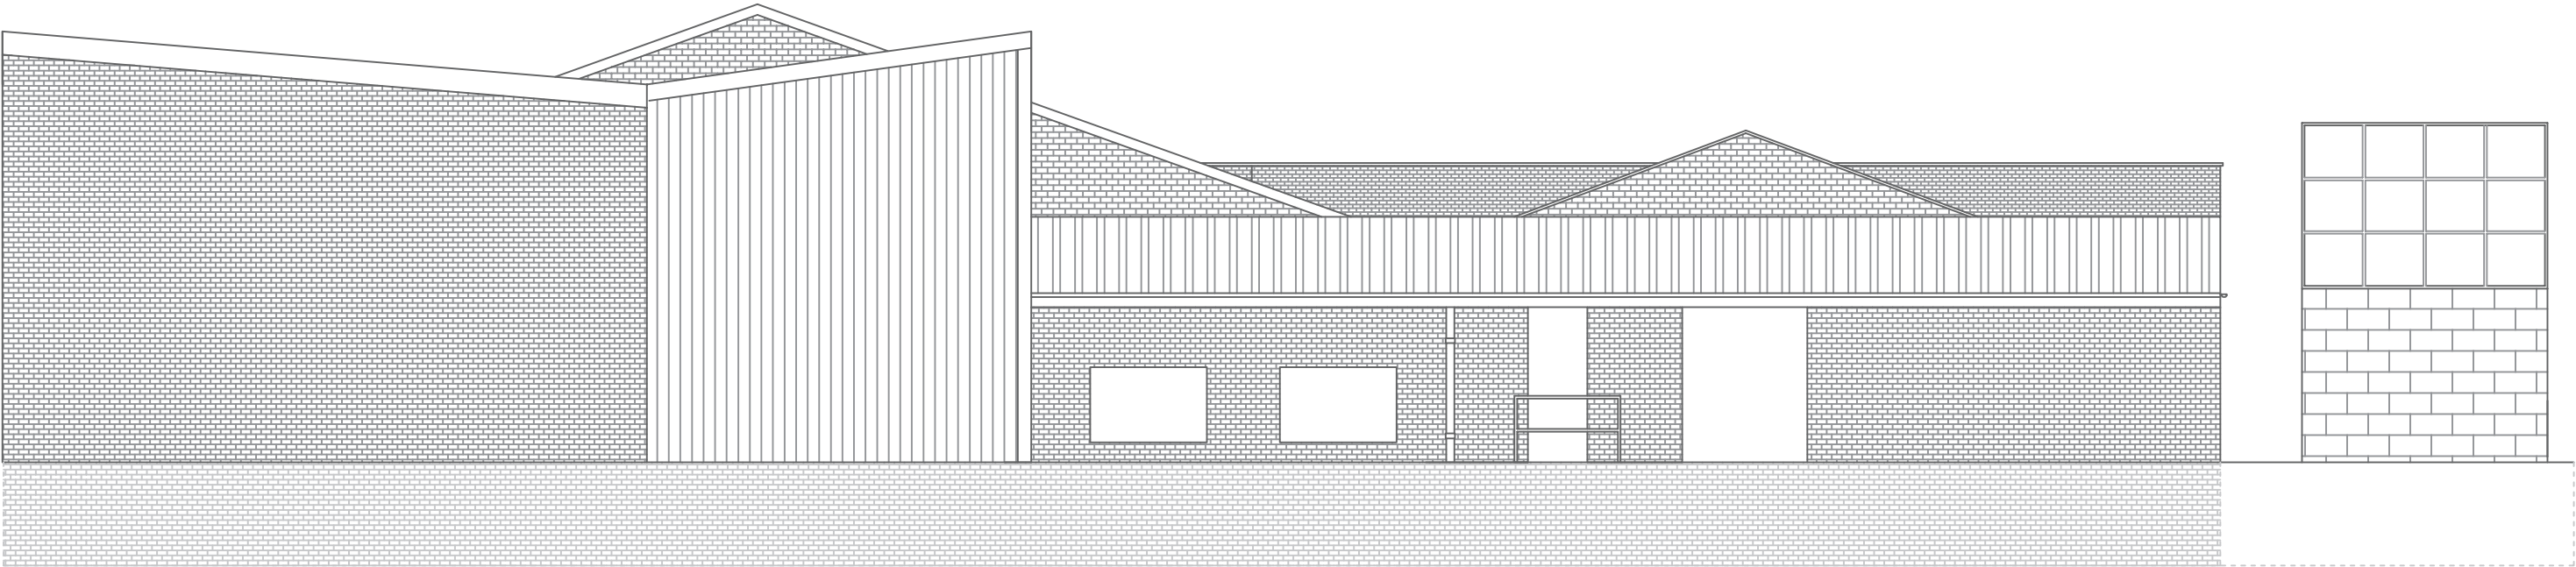

Existing East facing elevation

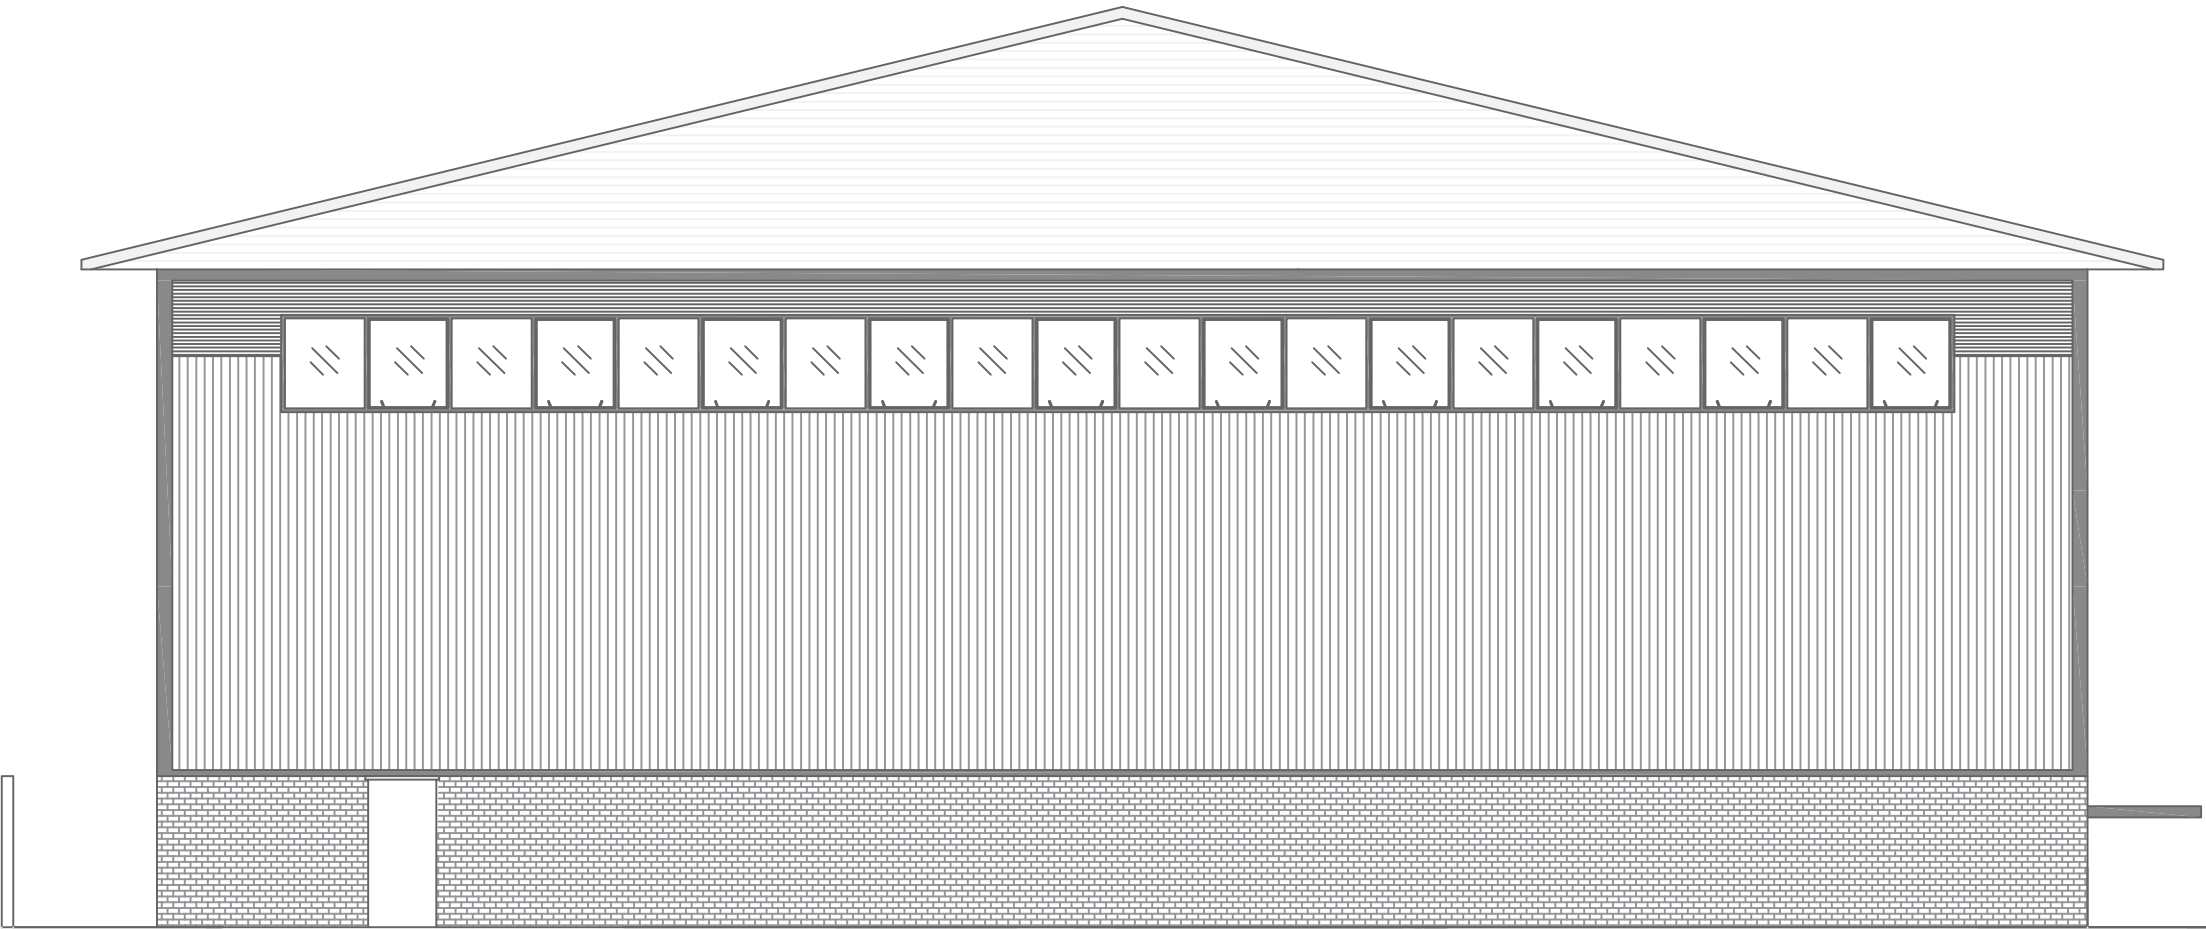

LEGEND

-  Red Brick
-  Silver cladding with Graphite Grey contrasting features
-  White roof cladding
-  UPVC windows & doors - Graphite Grey, Ral 9016 or similar
-  Roller Shutters - RAL 9016 or similar

CLIENT	The White Partnership				
SITE.	Darwin Road Reading				
DRG TITLE.	East Facing elevations				
DRG NO.	07	SCALE.	1:100@A3		
DATE.	03-10-17	DRAWN BY.	GL		
REVISION.					