




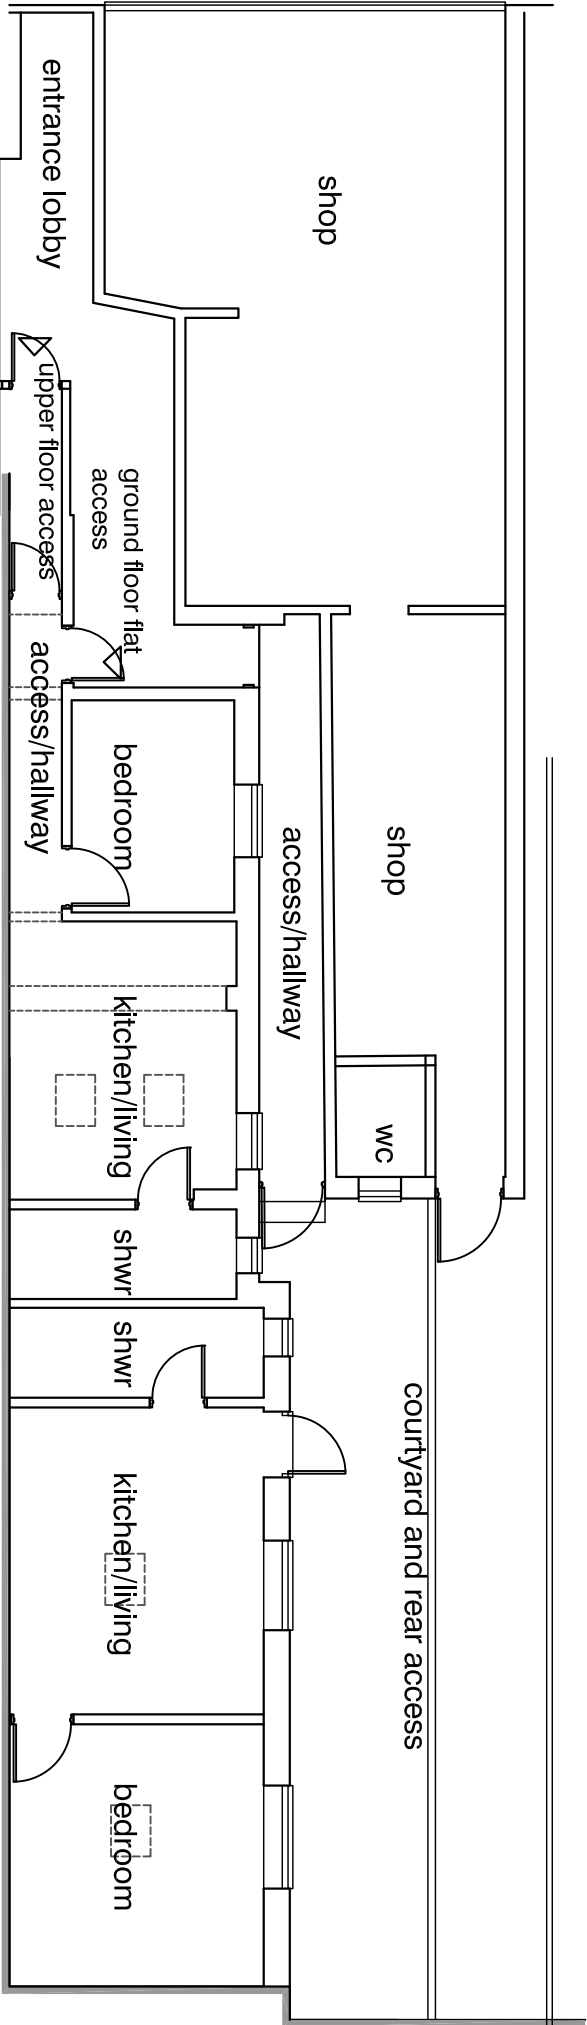


Ground Floor Plan - current layout

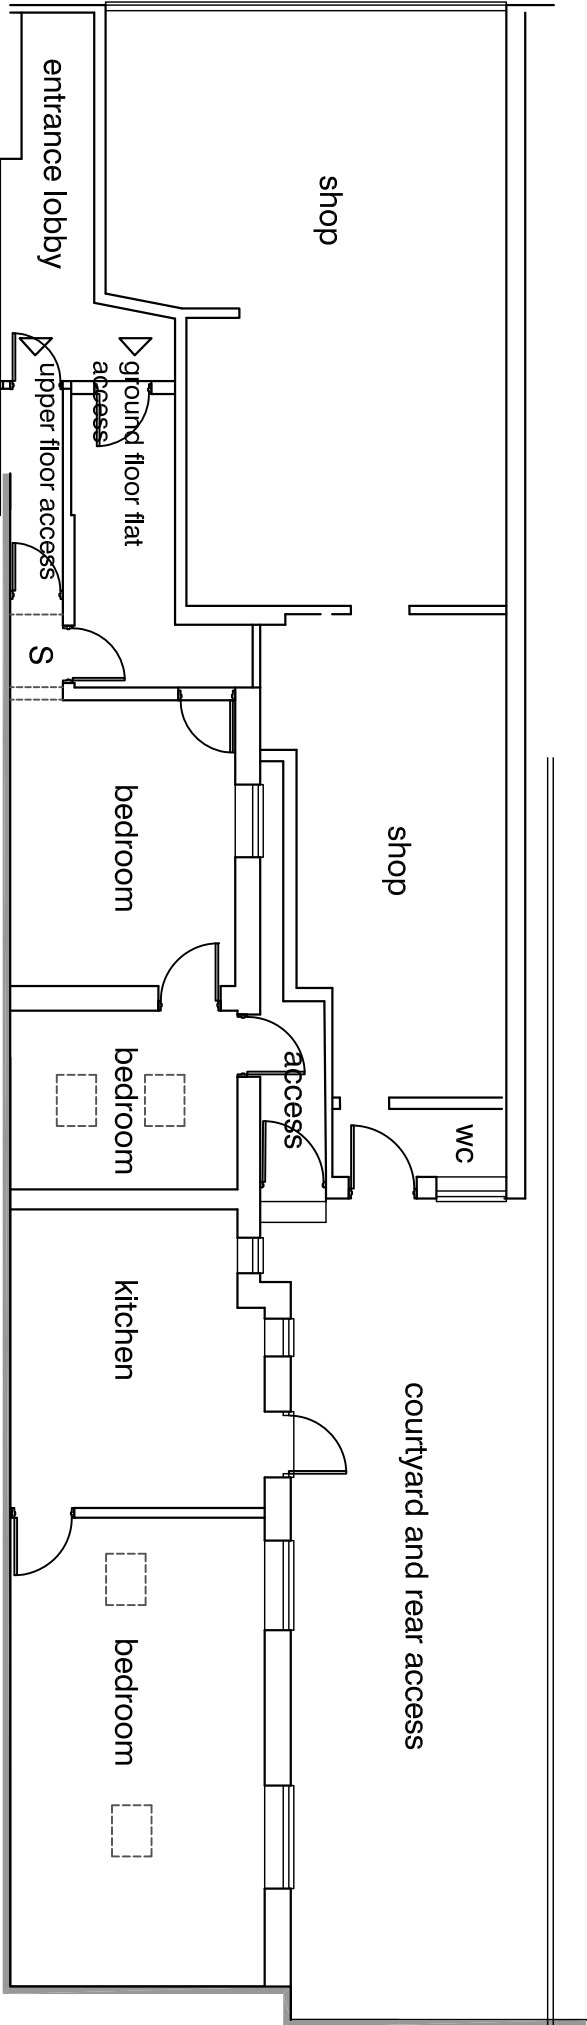

Ground Floor Plan - Pre-existing layout

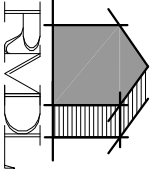

RAMMURTI DESIGN LTD
ARCHITECTURAL & PLANNING SERVICES
268 TILGHURST ROAD, READING RG30 2NE
TEL/FAX: 01189510628 MOB: 07799883574

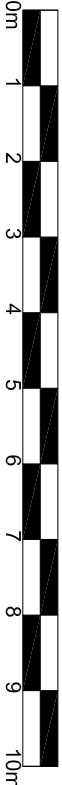

Retrospective application for works to create an additional ground floor apartment with demolition and reconstruction over original footprint of rear single storey annexe providing for improved accommodation split over two units
at 227 London Road, Reading
for Mr Haroon Ali Khan

PRE-EXISTING AND EXISTING FLOOR PLANS
Scale: 1/100
Date: Jul 2017
KI-227LR:003 Rev -