


17 WHITLEY WOOD ROAD READING RG2 8HX
EXISTING ROOF PLAN

SCALE 1.50 AT A3 DRAWING 11



DOTTED LINE SHOWS BUILDING LINE

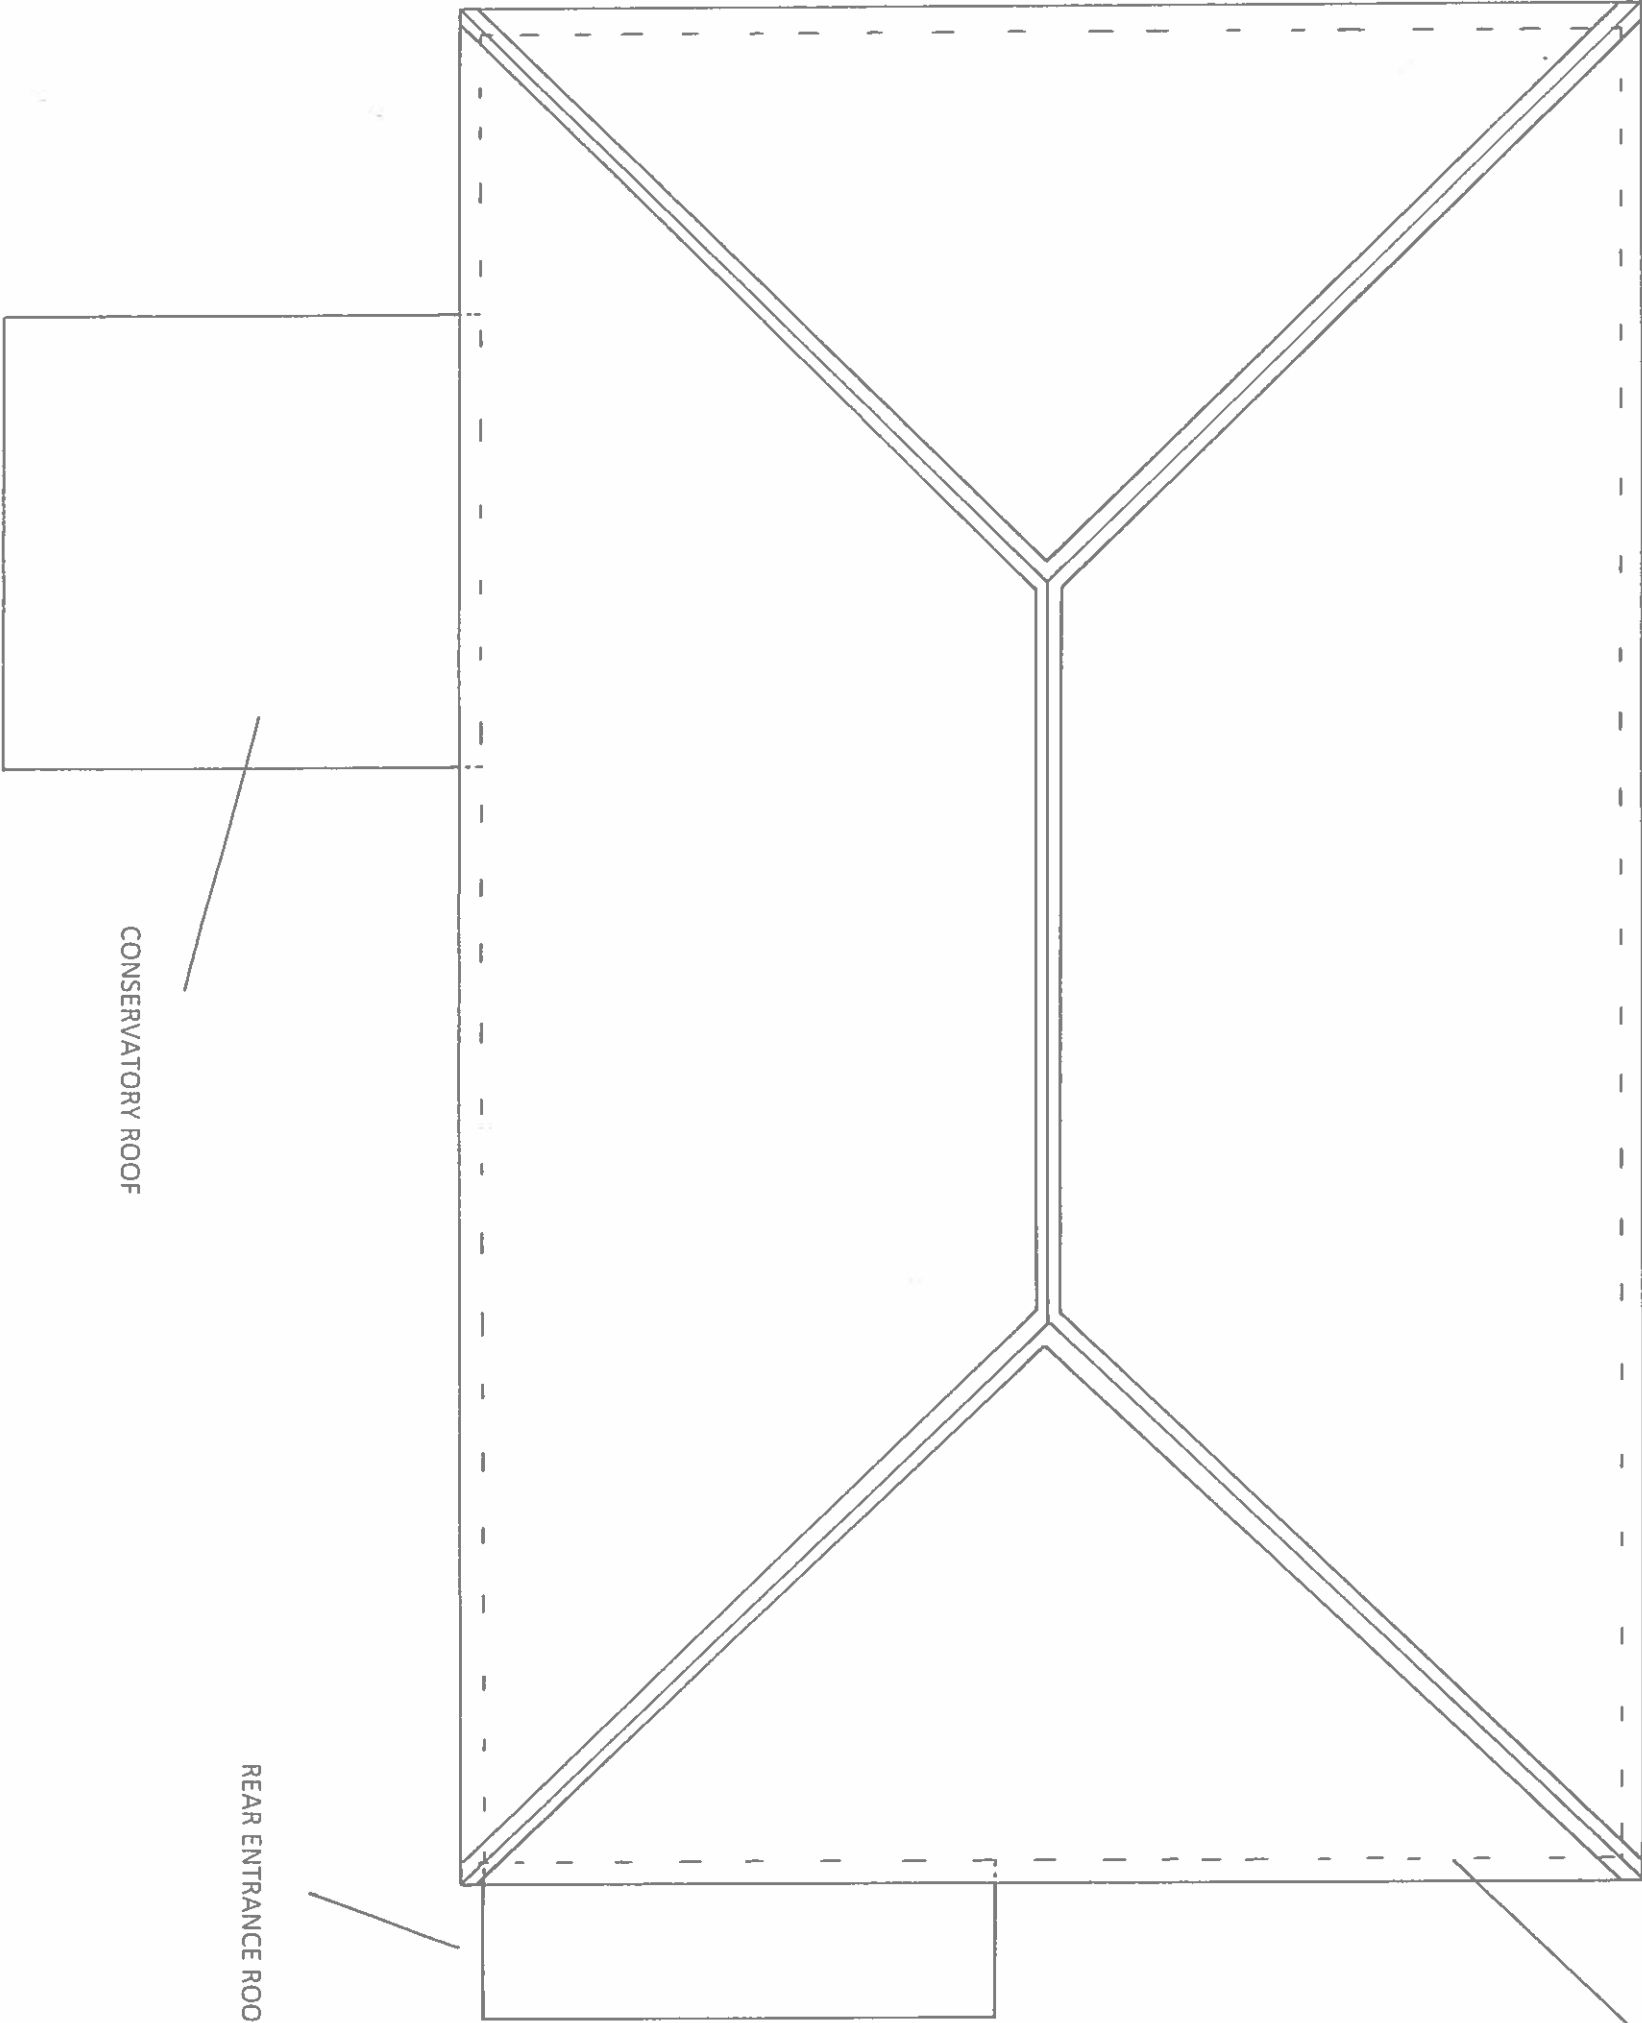

CONSERVATORY ROOF

REAR ENTRANCE ROOF