


NOTE
ALL MATERIALS INTENDED TO BE USED ON
NEW EXTENSION ARE TO MATCH EXISTING.
THIS DRAWING HAS BEEN PREPARED WITHOUT
THE BENEFIT OF AN ACCURATE SITE SURVEY
ALL KITCHEN/BATHROOM FITTINGS
ARE INDICATIVE ONLY.

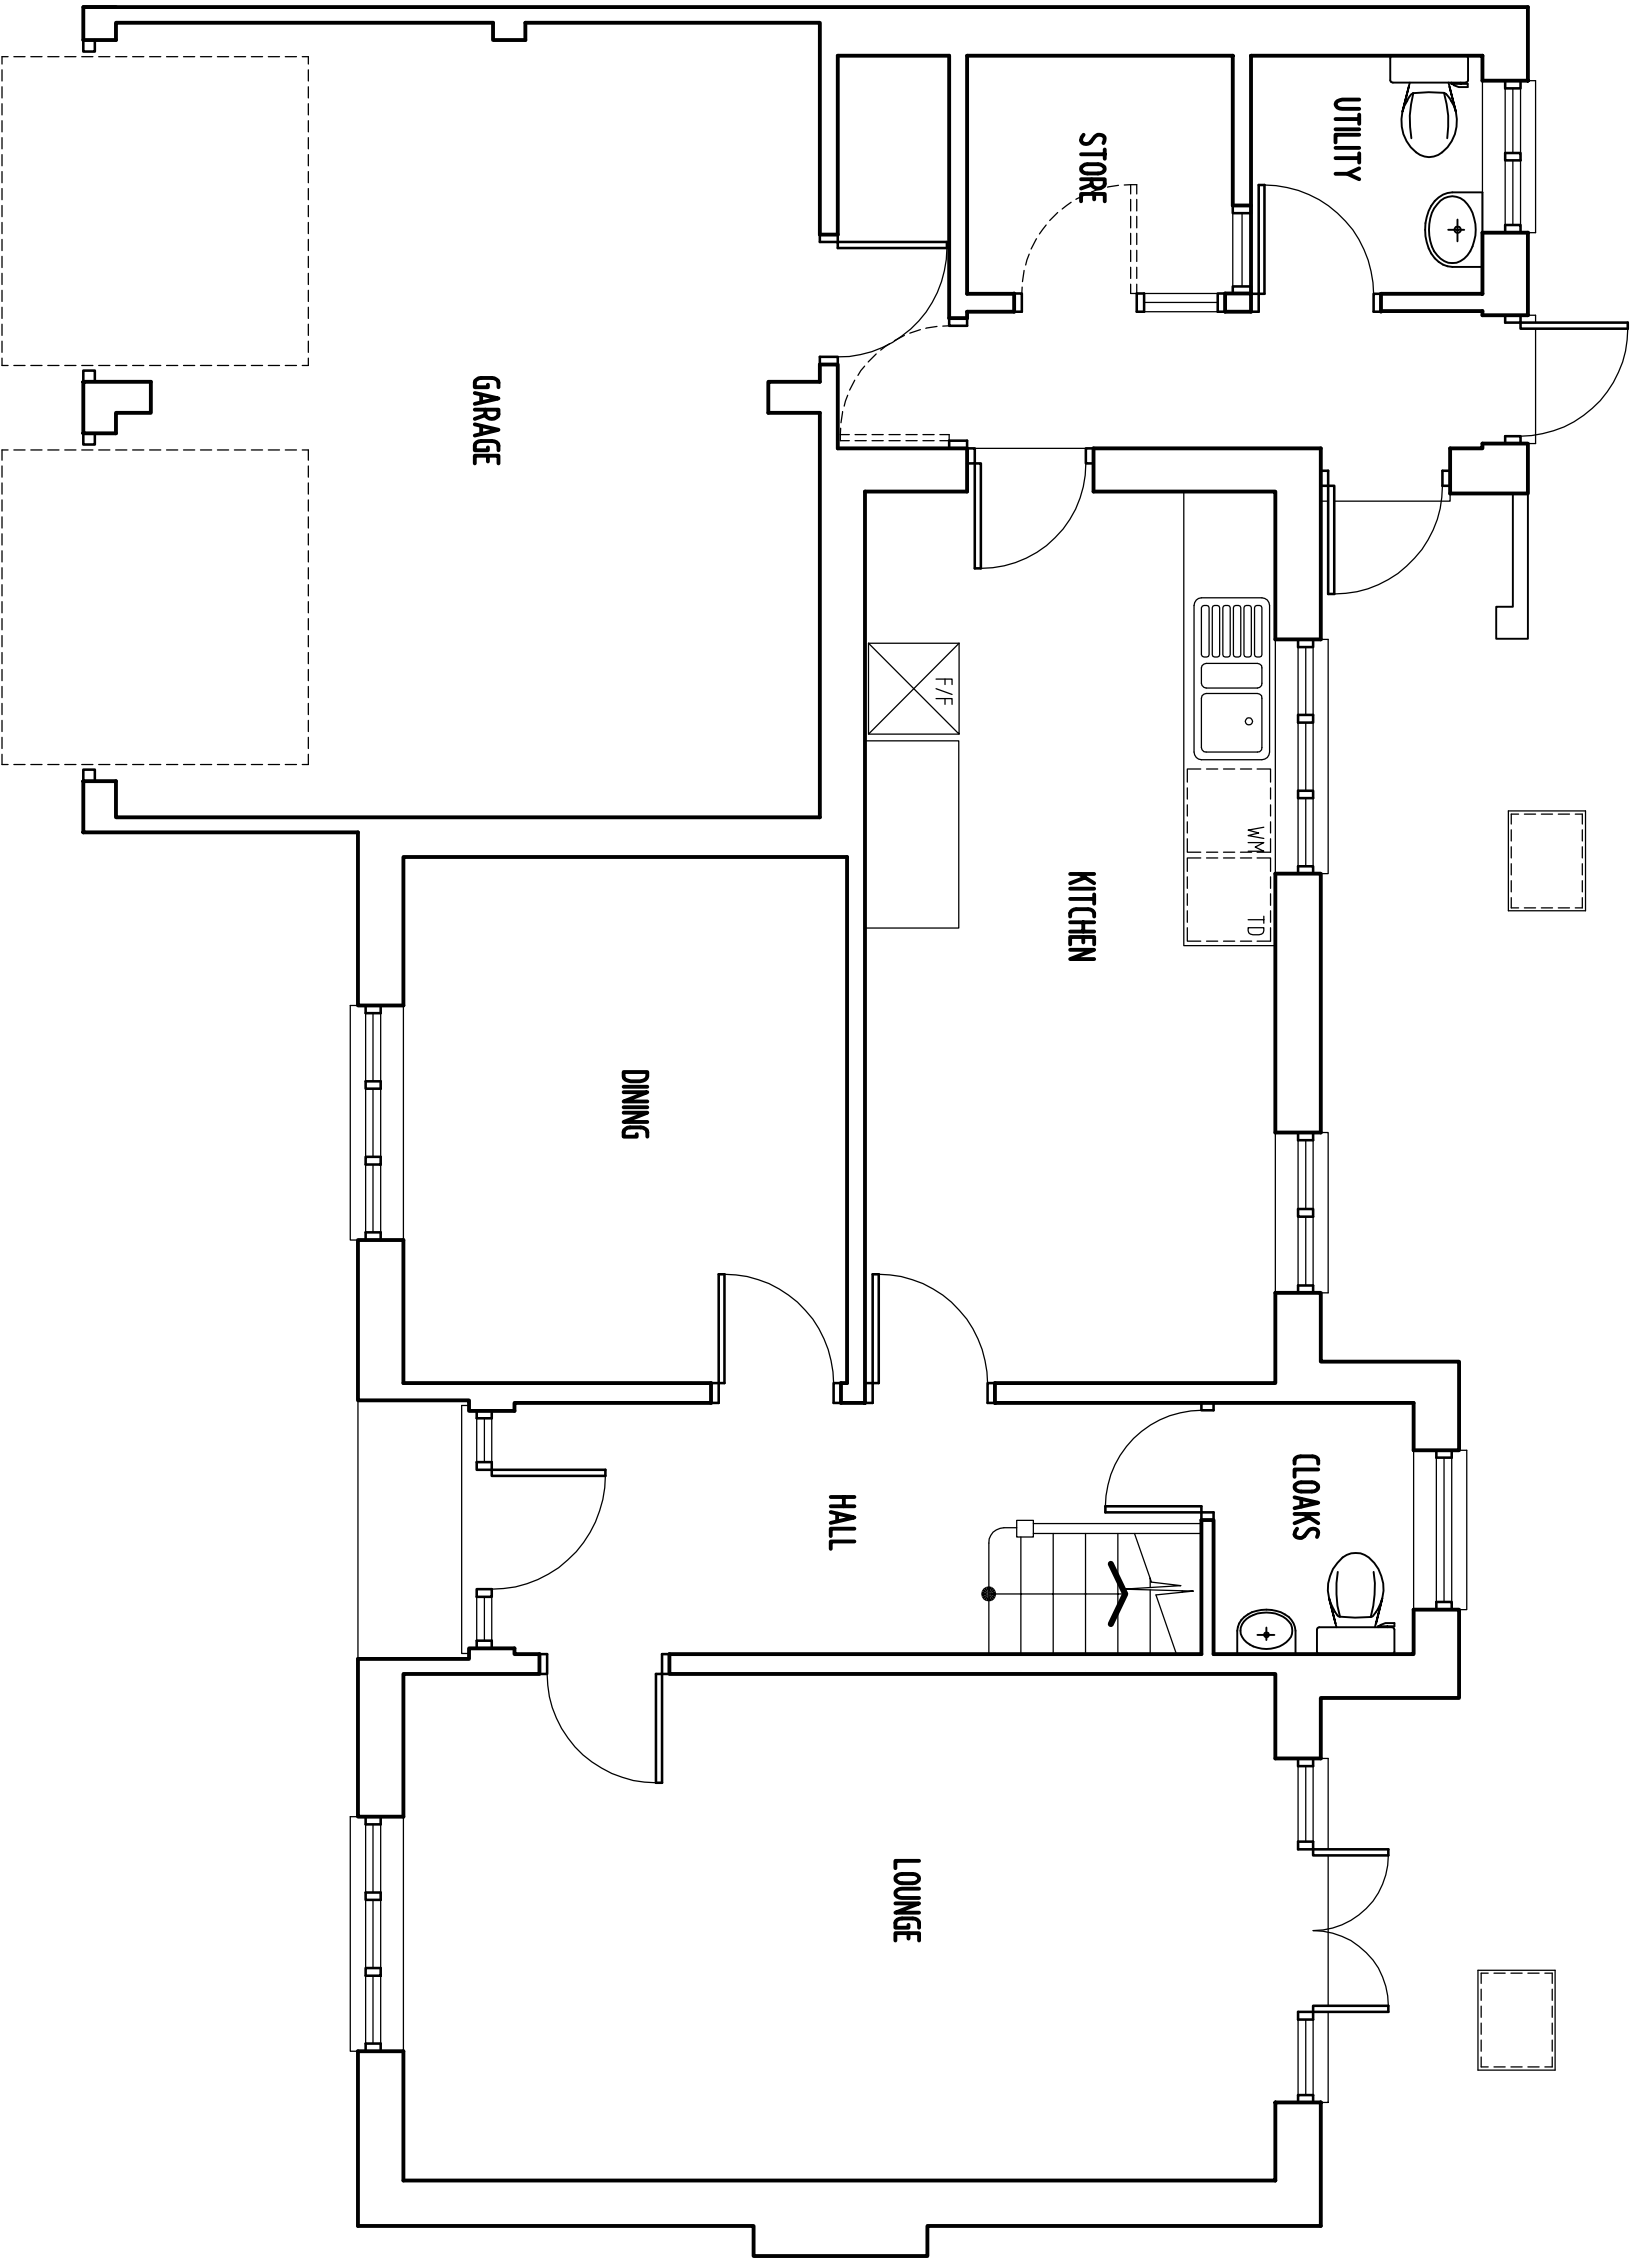

EXISTING GROUND FLOOR LAYOUT



R F D

RICHARD FENN DESIGNS LIMITED

11 HARRIER CLOSE, WOODLEY,
READING, BERKSHIRE, RG5 4PE.
Telephone READING (0118) 9691684
E-Mail : rfdl@ntworld.com

PROPOSED SINGLE STOREY REAR EXTENSION,
INTERNAL ALTERATIONS WITH NEW SINGLE
ENLARGED GARAGE DOOR TO REPLACE EXISTING
DOORS AND NEW FIRST FLOOR SIDE DORMER WINDOW
AT 7 KELMSCOTT CLOSE, CAVERSHAM, READING
for MRS JANE COPPEN.

EXISTING GROUND FLOOR LAYOUT

DATE

JULY 27th 2017

SCALE

1 : 50

DRAWING No.

JC11

REVISION