



ACIES


RSK An RSK company

**THE HEATH BUSINESS AND TECHNICAL PARK,
RUNCORN, CHESHIRE, WA7 4QX**

Tel : 01928 513 100, Fax : 01928 513 103

www.aciesgroup.co.uk

Client : **STANDARD LIFE INVESTMENTS**

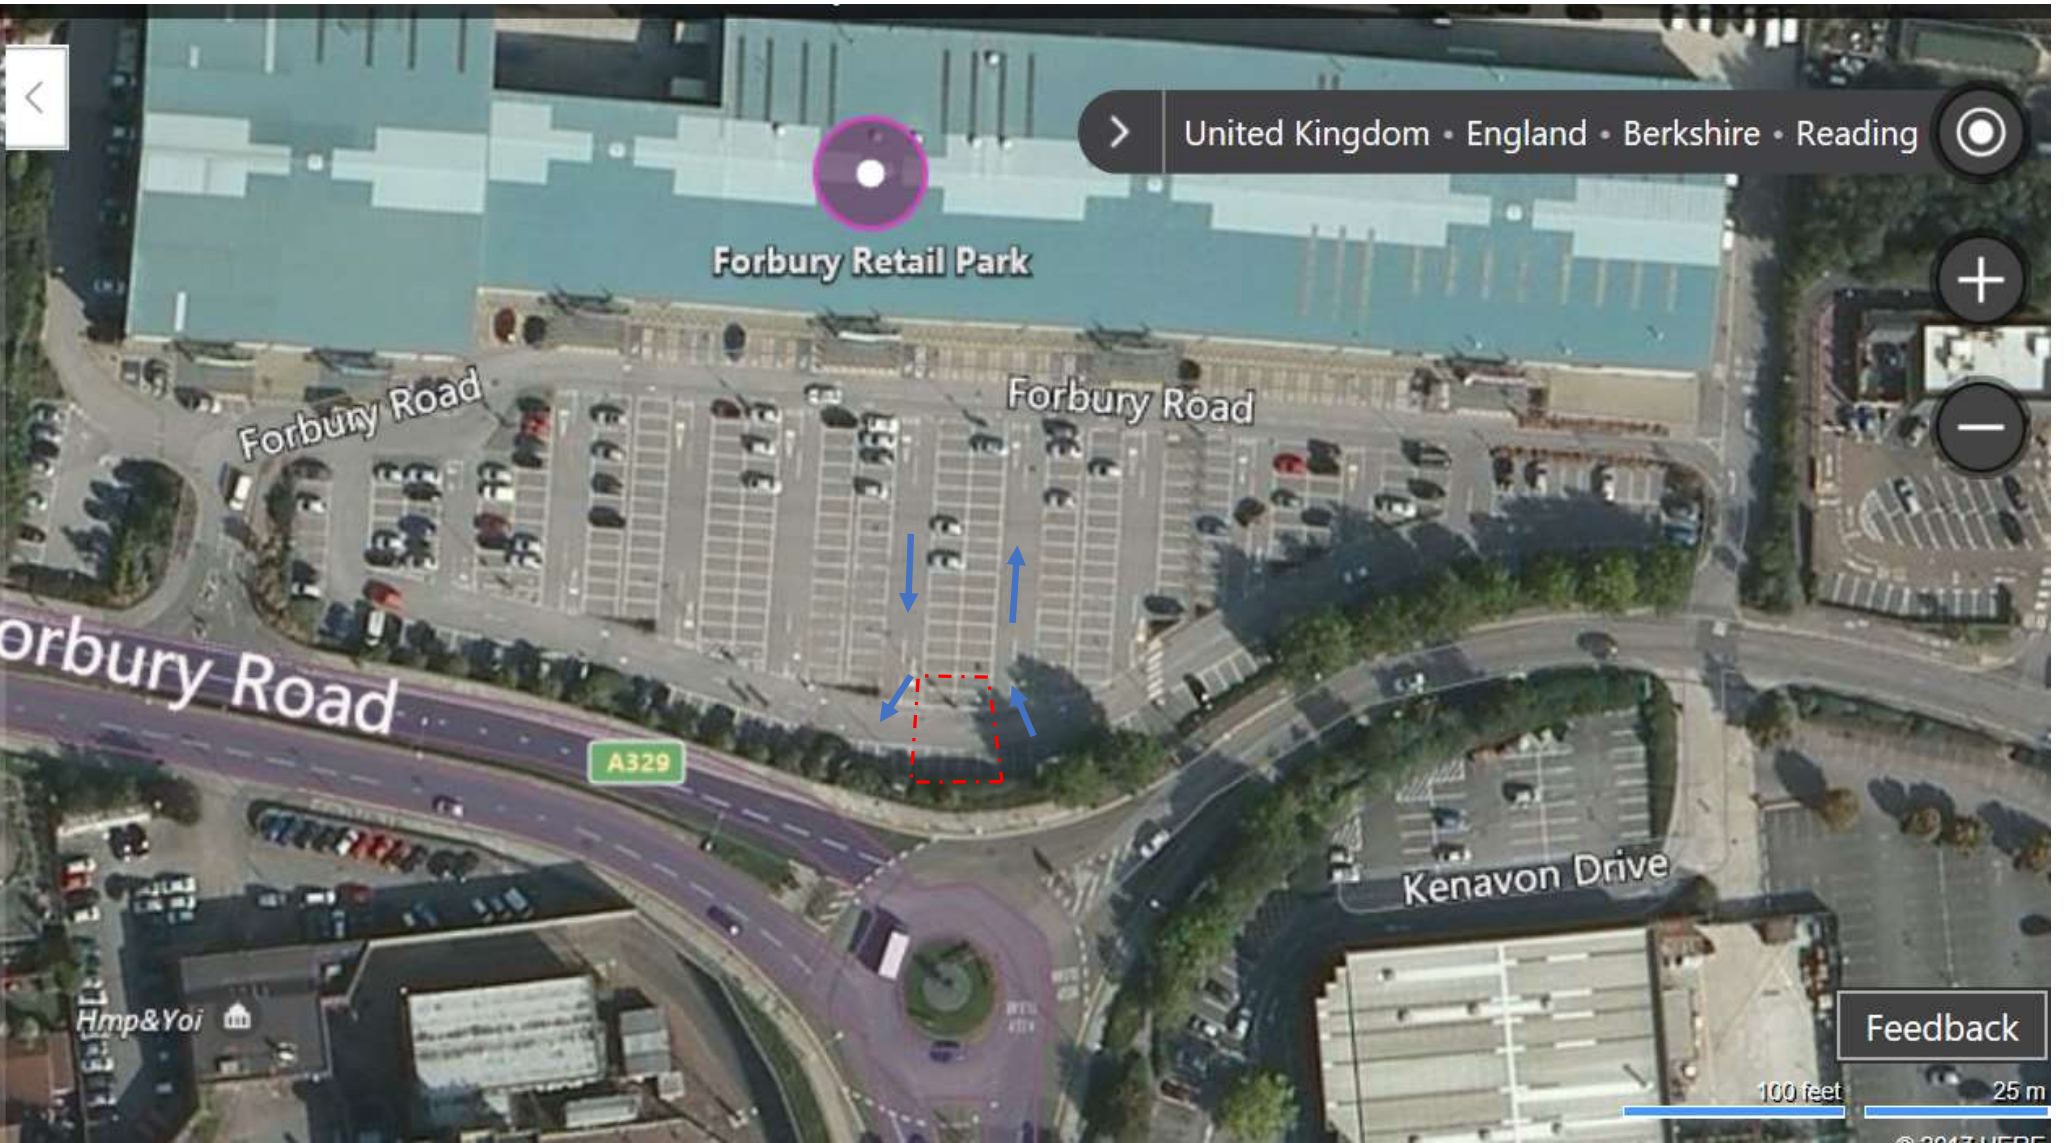


> United Kingdom • England • Berkshire • Reading



Feedback

100 feet 25 m

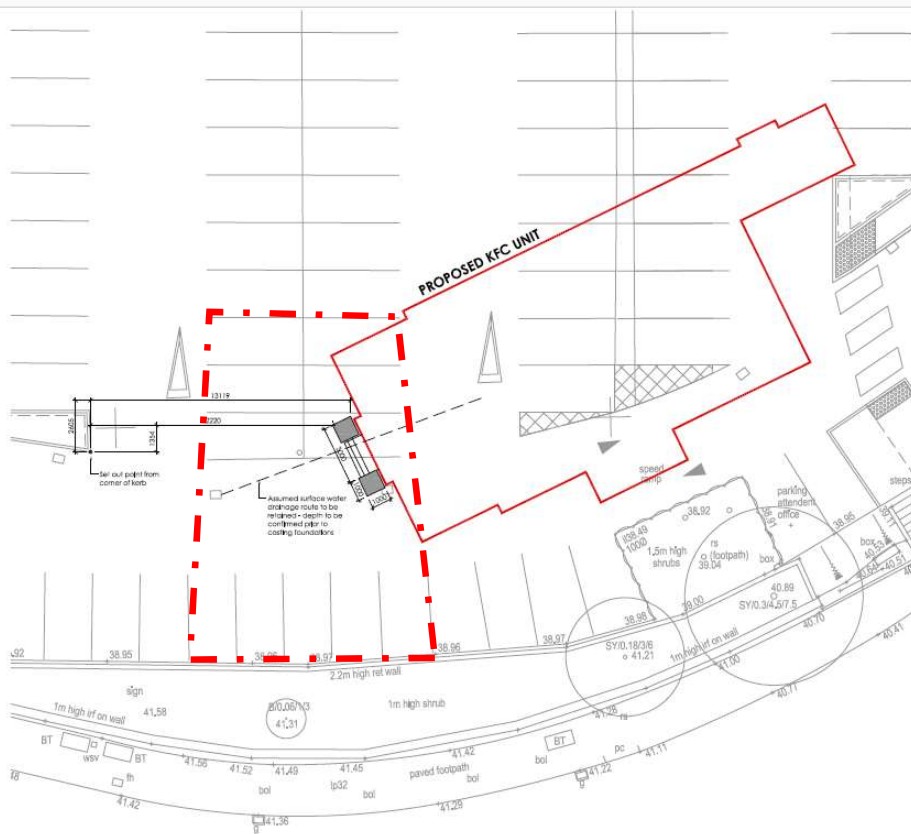


PROPOSED SET OUT OF PAD FOUNDATIONS FOR KFC ENTRANCE STRUCTURE
(Scale 1:100)




Fencing around 9 parking bays

1 weeks works to include investigation and completion of the two pads detailed

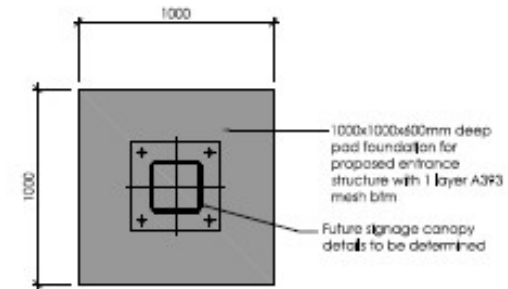

TYPICAL PAD FOUNDATION PLAN
(Scale 1:20)

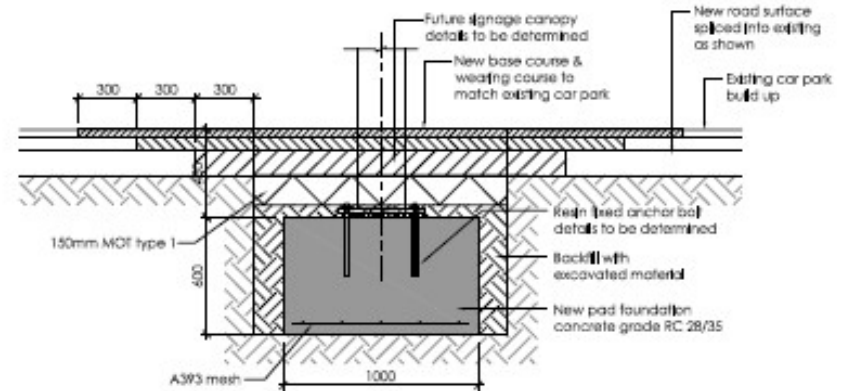

TYPICAL SECTION THROUGH PAD FOUNDATION
(Scale 1:20)