





SITE LOCATION PLAN 1/1250

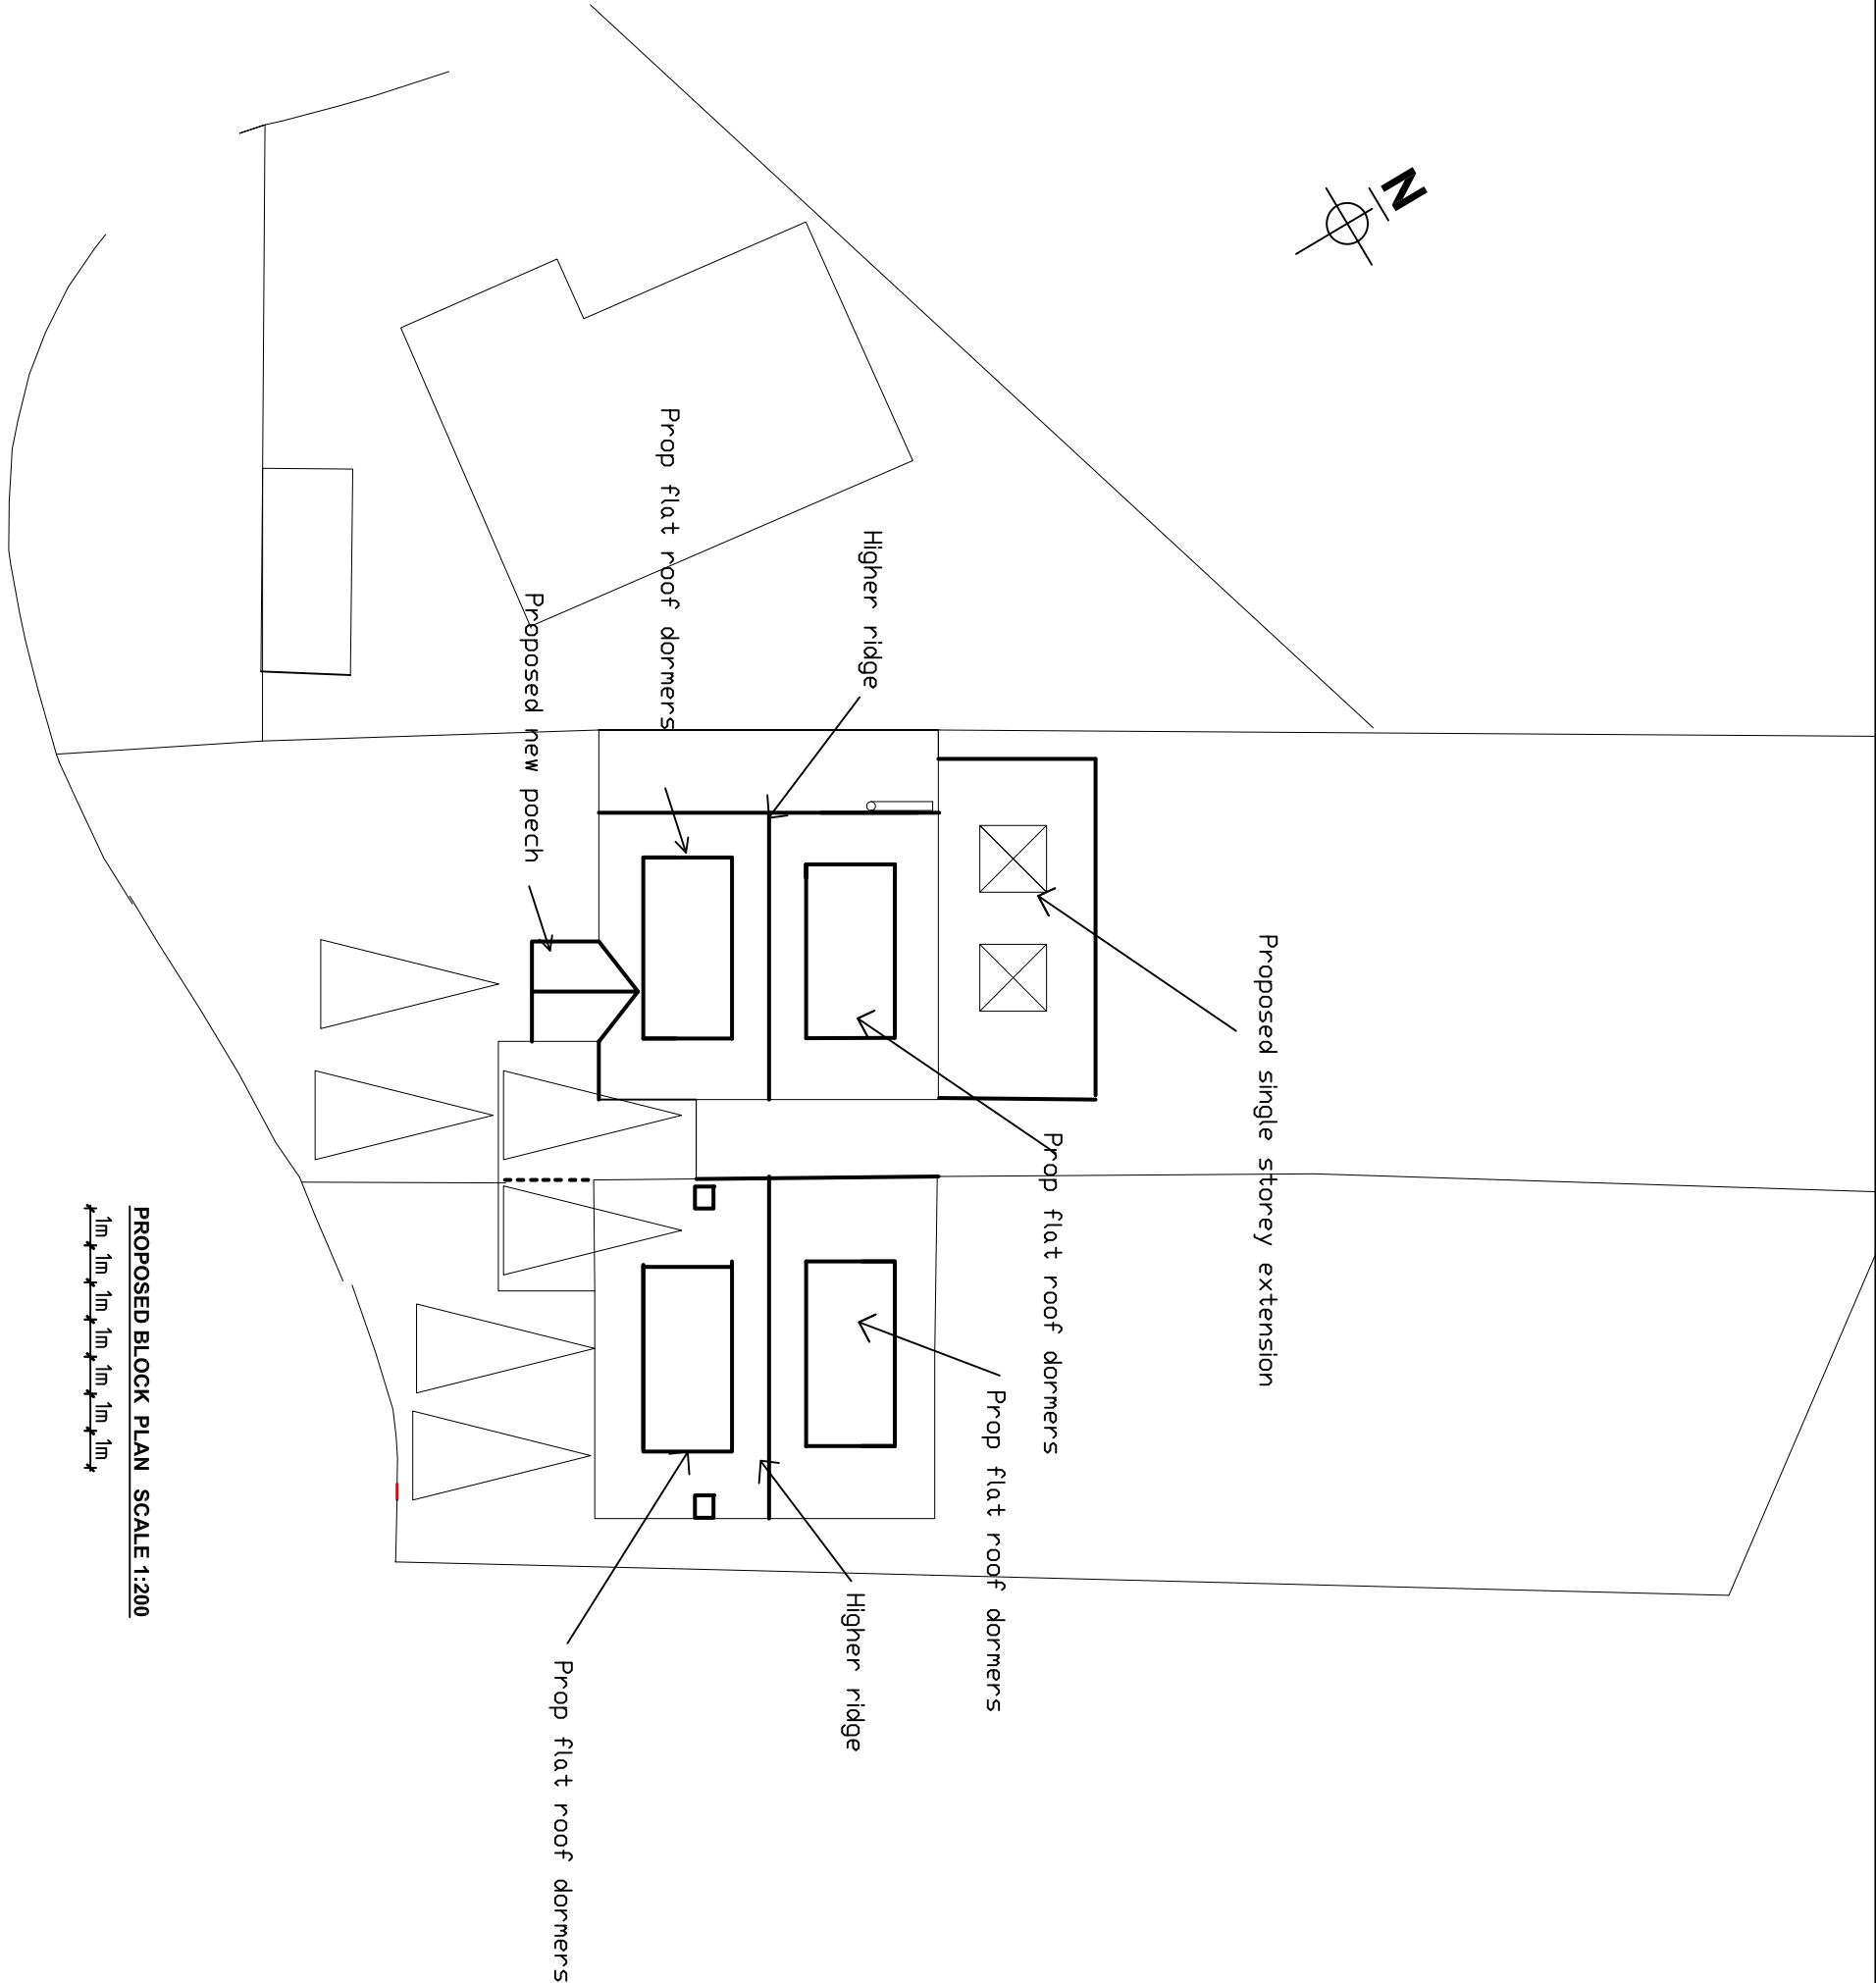

PROPOSED BLOCK PLAN SCALE 1:200

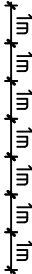

client: MR AND MRS GUIN

1:100 DATE: OCT 2017

JOB TITLE: 1 Gurney Drive, Caversham Heights, Reading RG4 7LG

DRAWN BY/CHECKED BY:

DRAWING TITLE: SITE LOCATION PLAN FOR 02 GURNEY DRIVE

DRAWING NO:

631-17-Location -02