



No.	Revision	Date
-----	----------	------


A
Roof amended to hipped roof, roof angle reduce to 17 degrees, flat roof element reduced
07/17

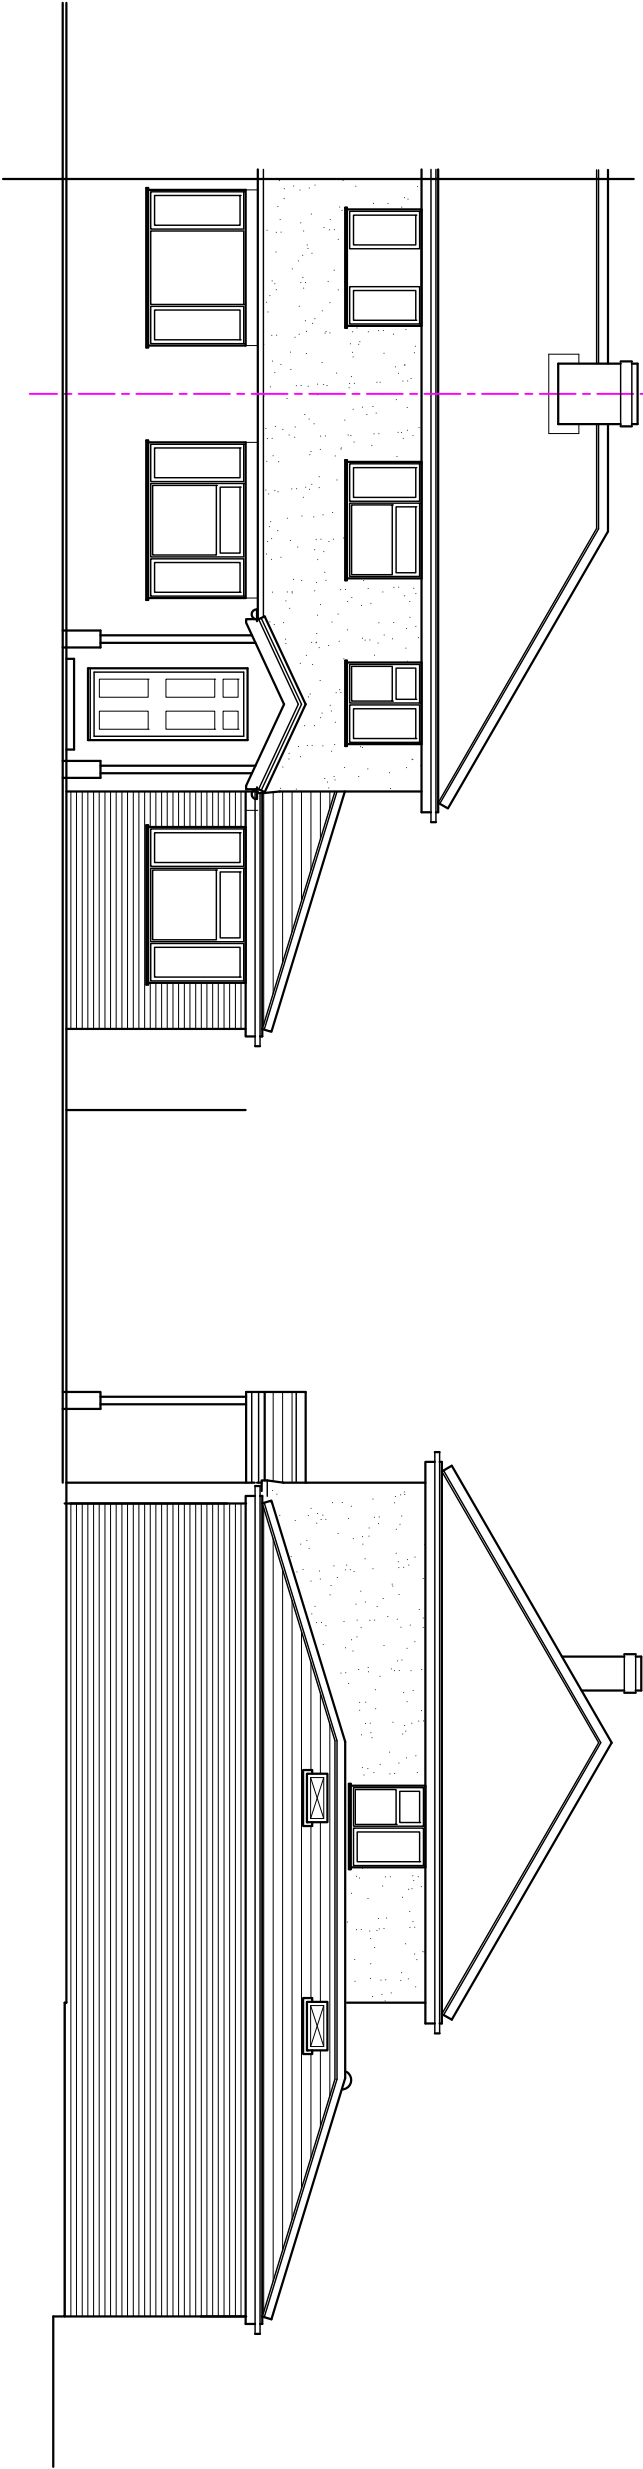

front

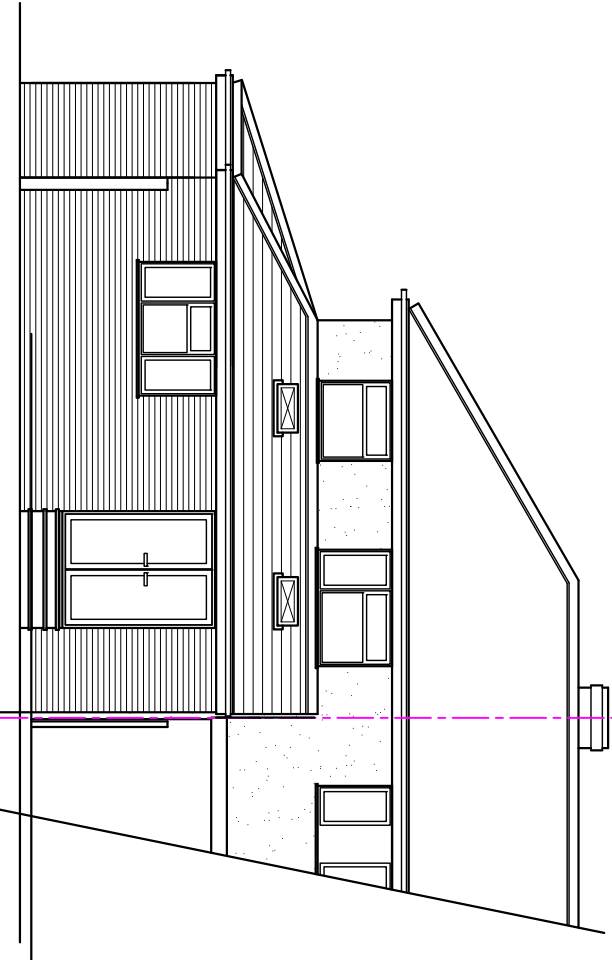


rear

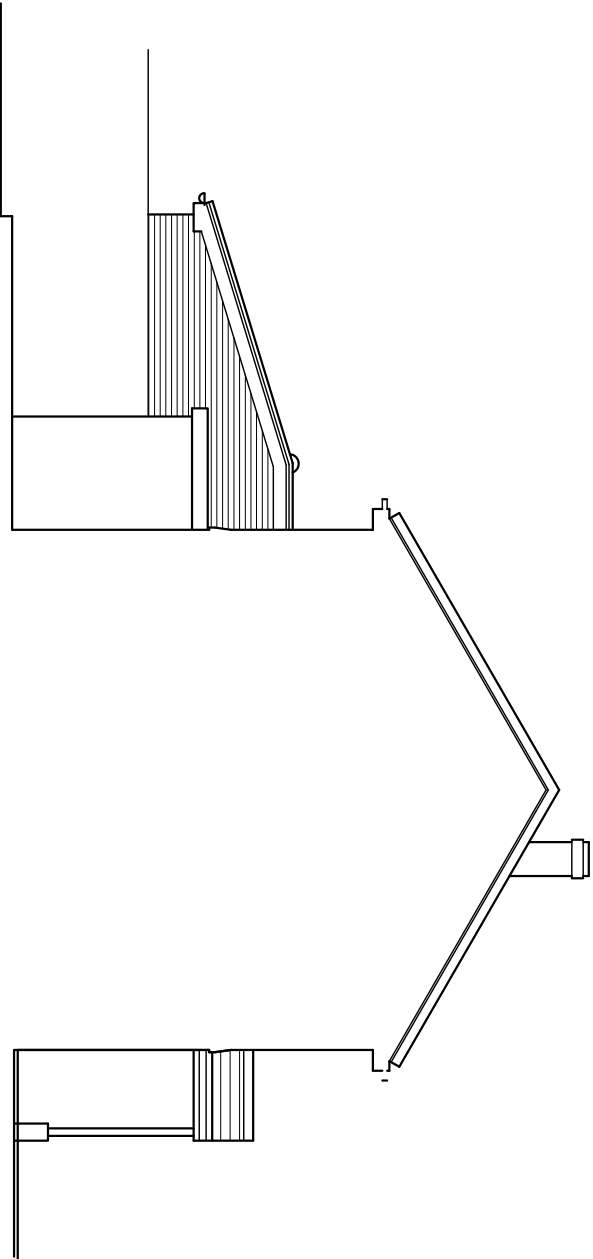

side

side

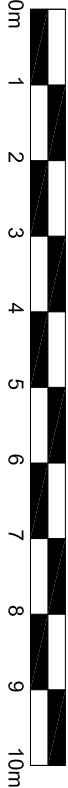

Proposed Single Storey Side & Rear extensions, porch & conversion of garage to habitable use to existing Dwelling at 68 Brunel Road, Southcote RG30 for Mr & Mrs Bednarz

PROPOSED ELEVATIONS

Scale: 1/100
Date: June 2017

BR:006 Rev A