


Rev.	Date	Note	Author	Checked
-	dd/mm/yy	-----	XX	XX

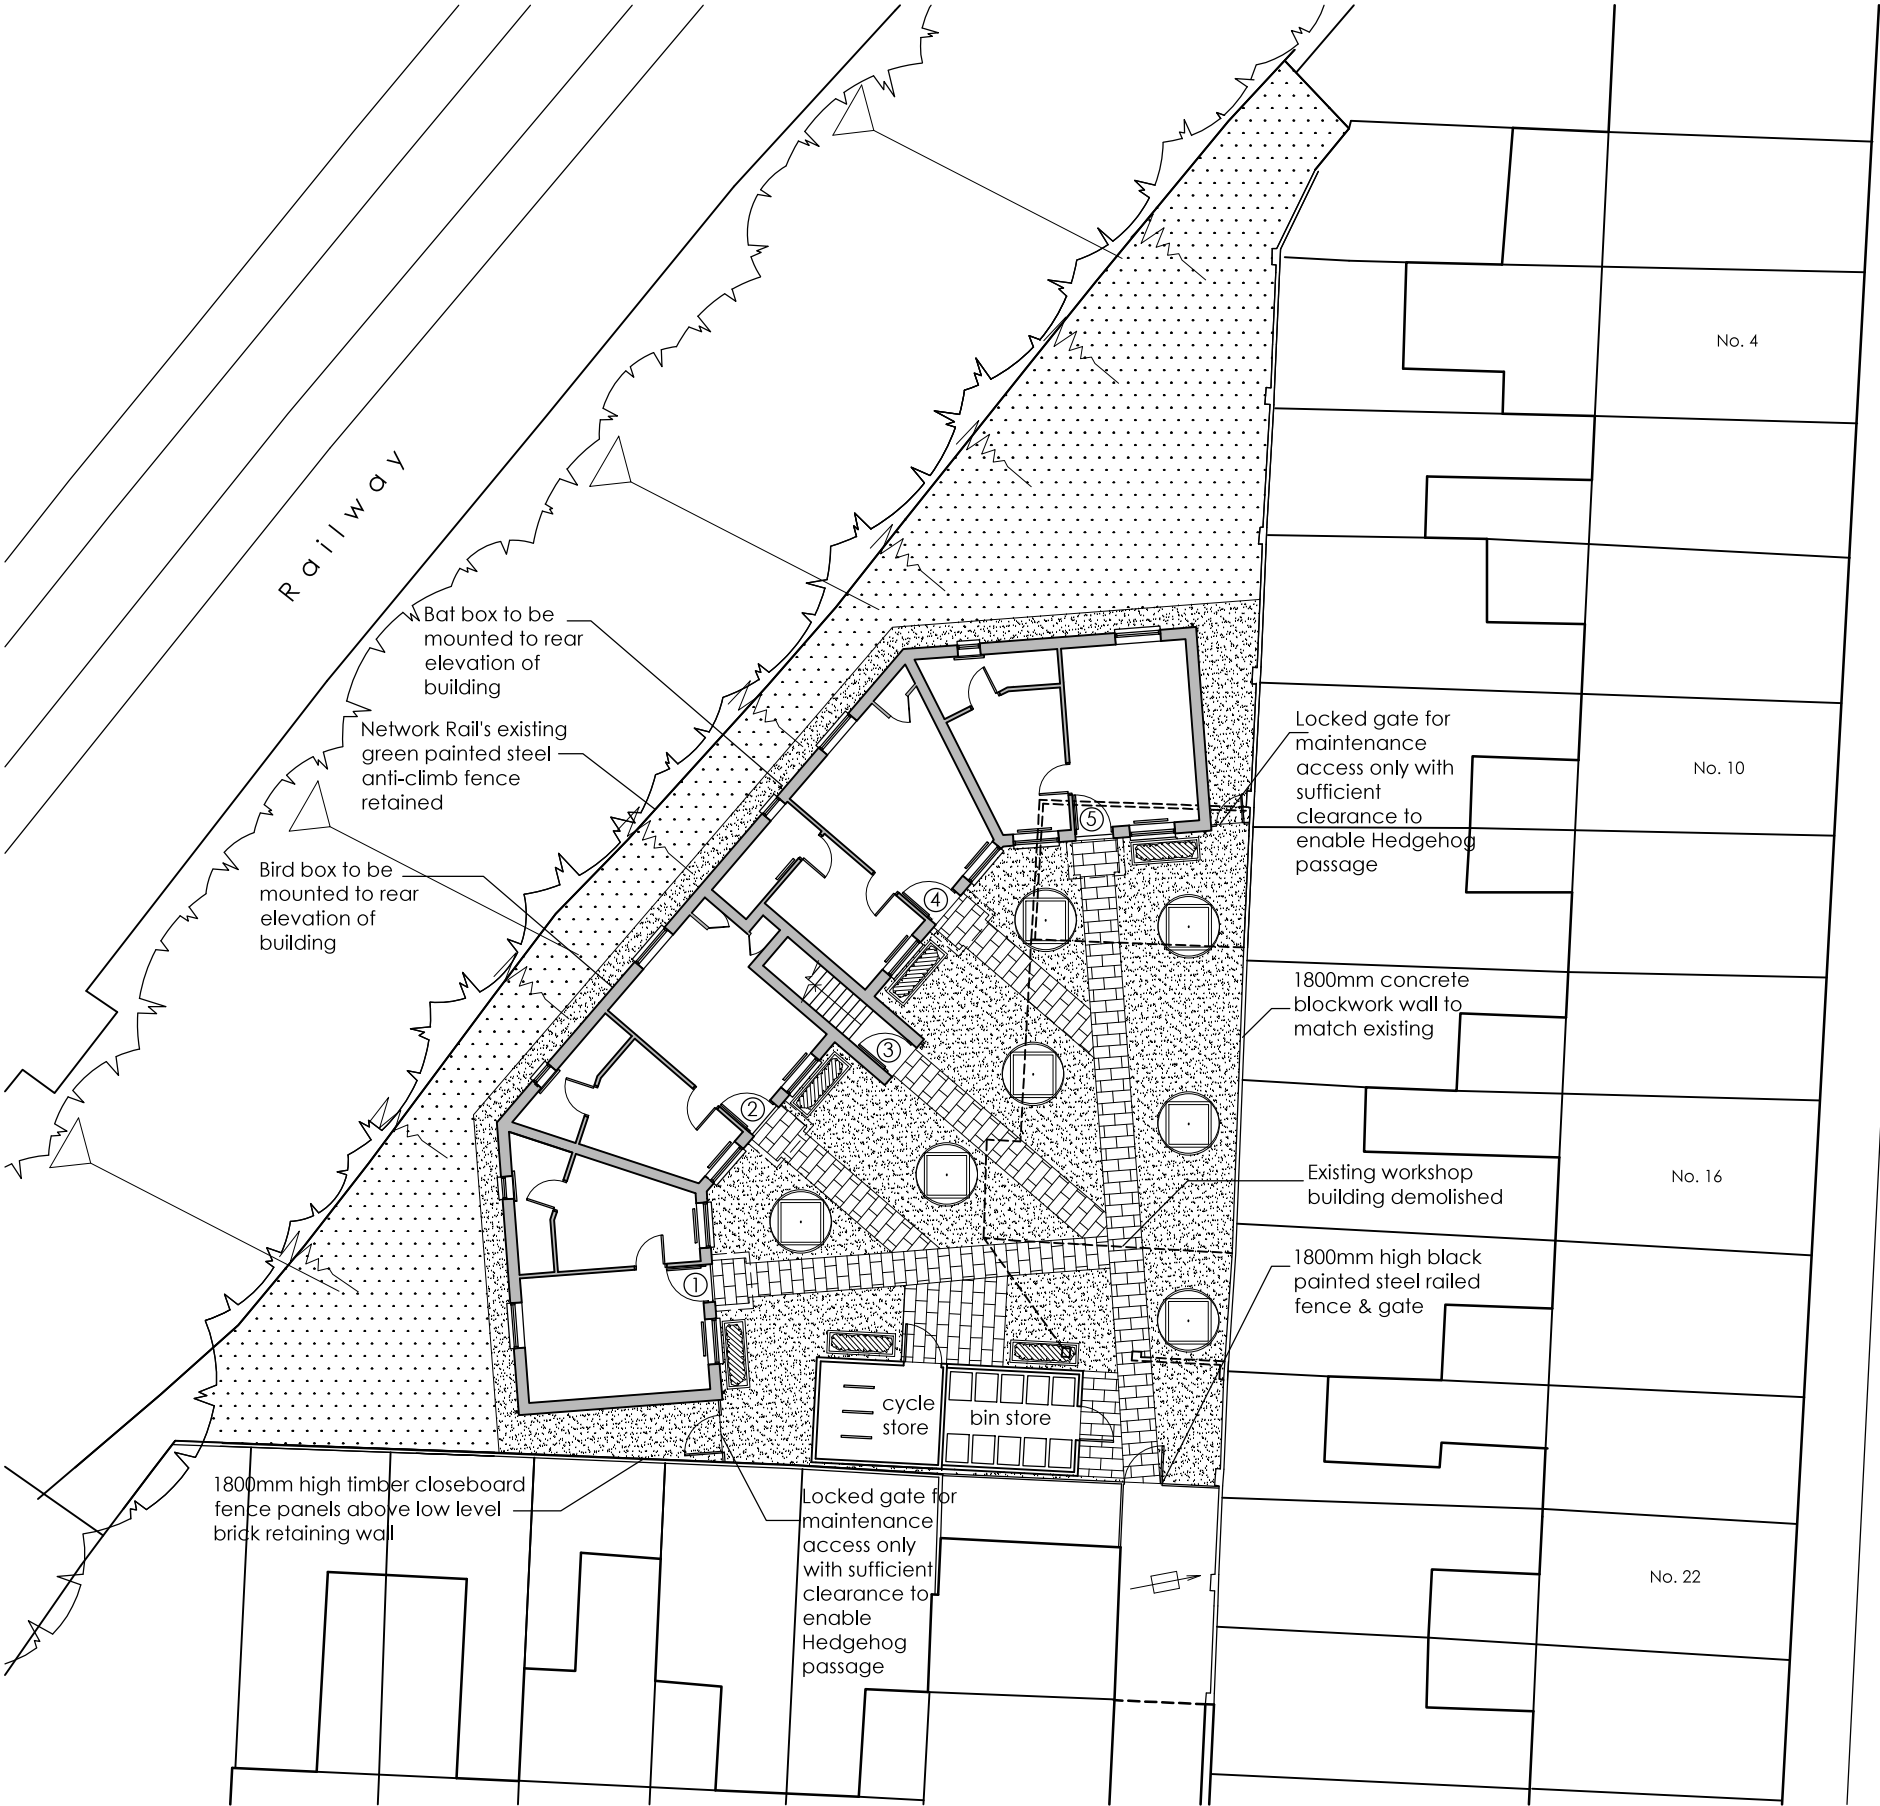

Key

- 20mm thick natural slate chippings
- 50mm thick 600mm x 450mm Marshalls Saxon paving slabs, colour: natural
- Existing ground cleared and planted with dominant ground covering species such as ivy.
- Existing trees
- Raised planter planted with flowering Cherry 'Spire' (Prunus Spire)
Dimentions: 1200mm(W) x 1200mm(L) x 600mm (H)
- Raised planter planted with the following combination of species:
English Lavender 'Blue Mountain White' (Lavandula Angustifolia)
English Lavender 'Loddon Blue' (Lavandula Angustifolia)
Dimentions: 600mm(W) x 1800mm(L) x 450mm (H)

Proposed Hard and Soft Landscape

Project	Supported Housing Development R/O 36 Mason Street Reading RG1 7PD					Drawing	Hard and Soft Landscaping Plan			
						Job-Dwg Number	15028-PL-10		Rev.	
Client	Launchpad Reading					WESTON + CO ARCHITECTS Watlington House 44 Watlington Street Reading, RG1 4RJ T. 0118 375 0252 www.weston-co.com				
Status	Planning									
Scale	1/200		Sheet Size	A3						
Author	AS	Checked	CTW	Date	13/08/2017					