




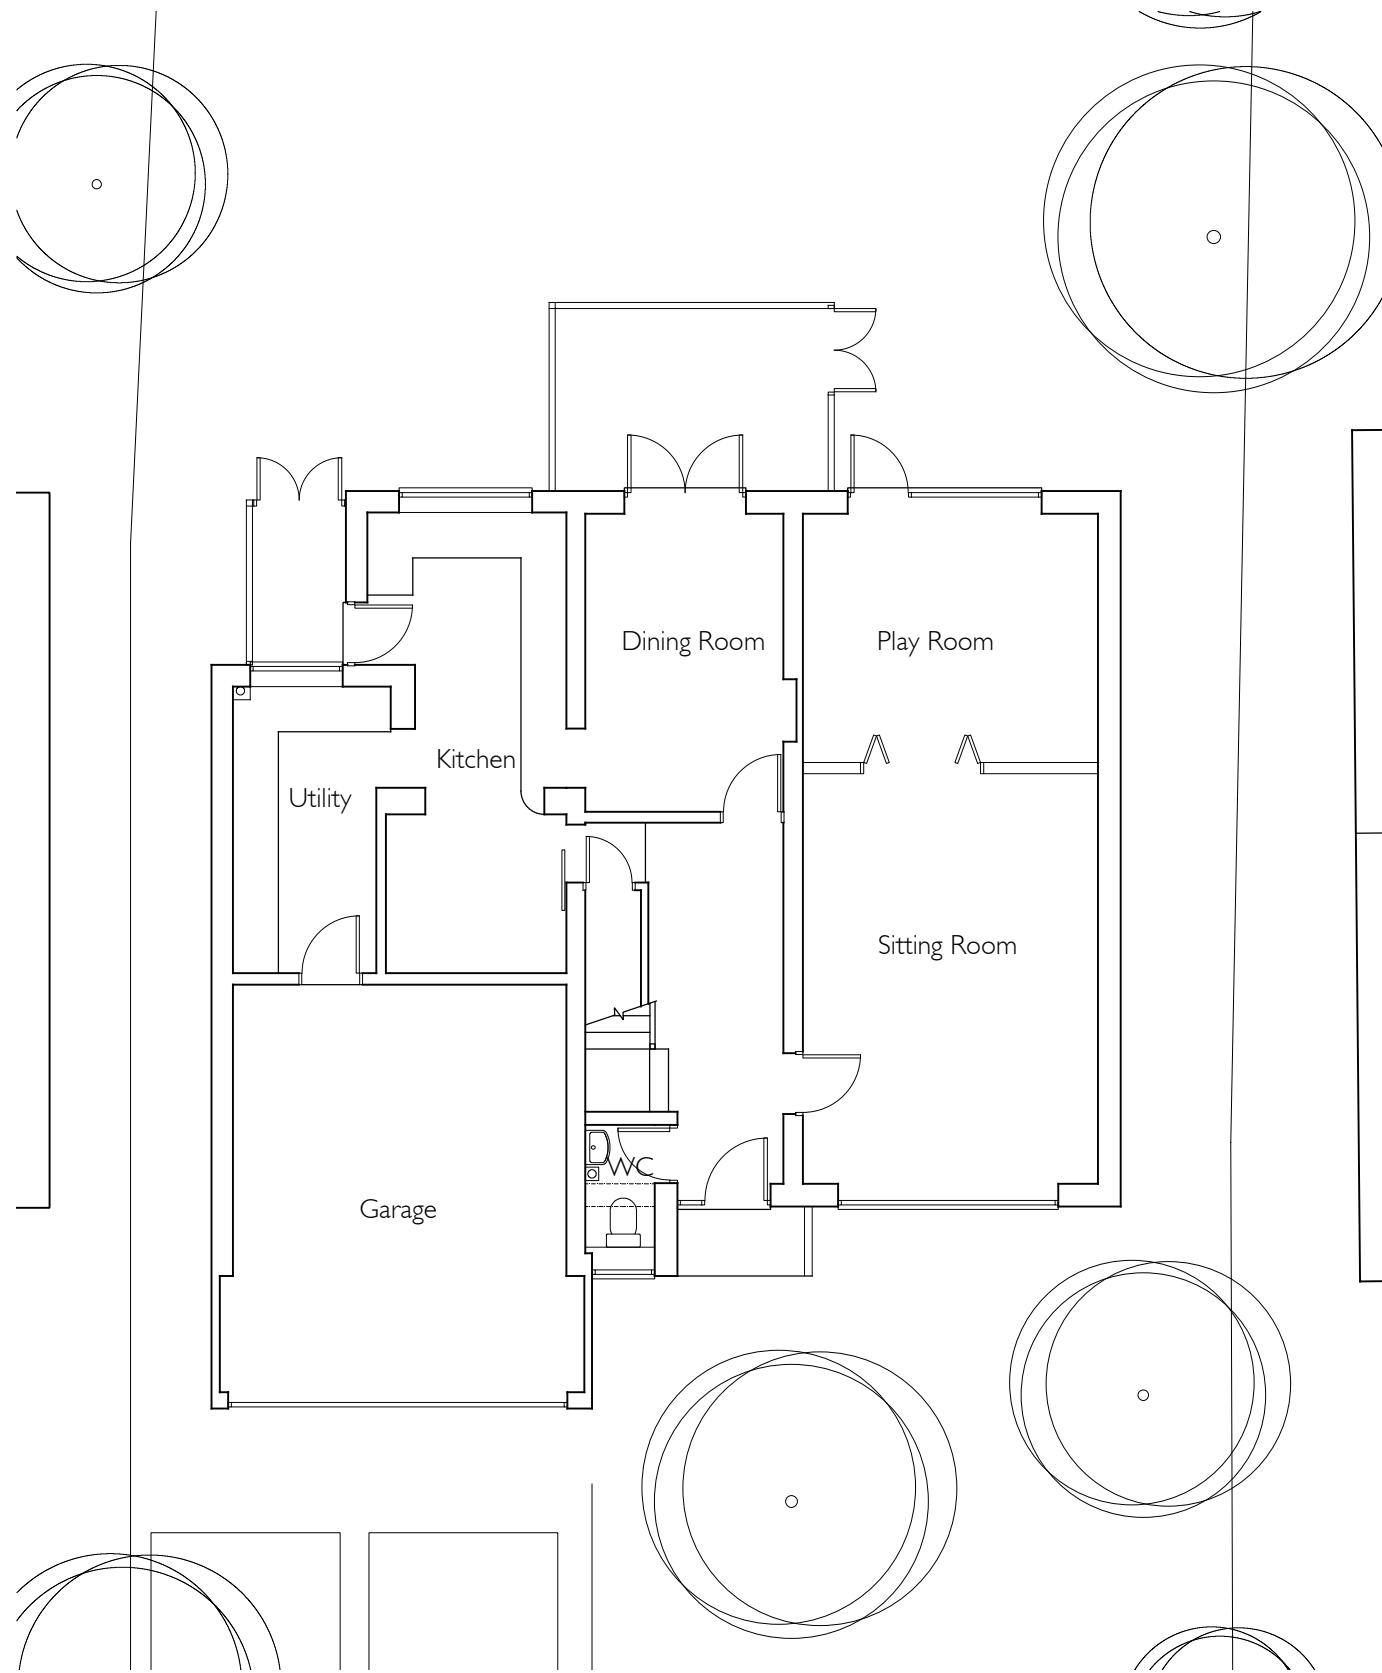

Ground floor

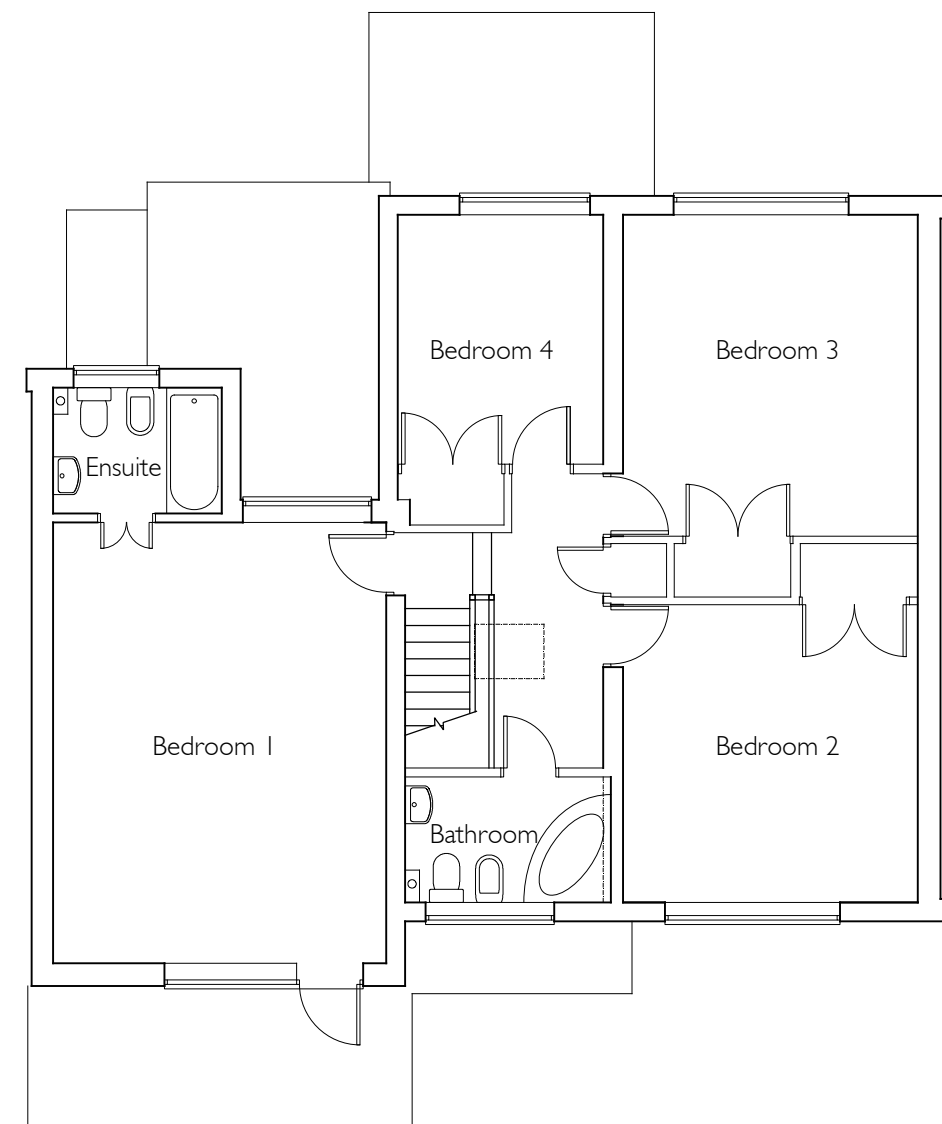

First floor

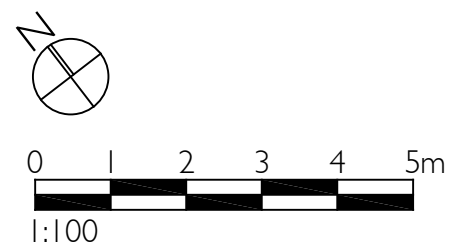

ANDREW HUBBARD architects



18 Byron Close
Twyford
Reading
RG10 0BG
07941 118978
aharchitects@talktalk.net
andrewhubbard.co.uk

Client:
Stephanie and Ben Mackie
Project:
42 St Peter's Avenue
Description:
Plans
As existing

Status:
Preliminary

Scale:
1:100
Job No:
16140
Drawn :
ah
Drawing No:
.03.001

Date:
April 2017
Rev:
PI

All dimensions to be checked on site. ~~Do not scale~~
© Andrew Hubbard Architects Ltd 2017. All rights reserved.
Original size 75mm @ A3