
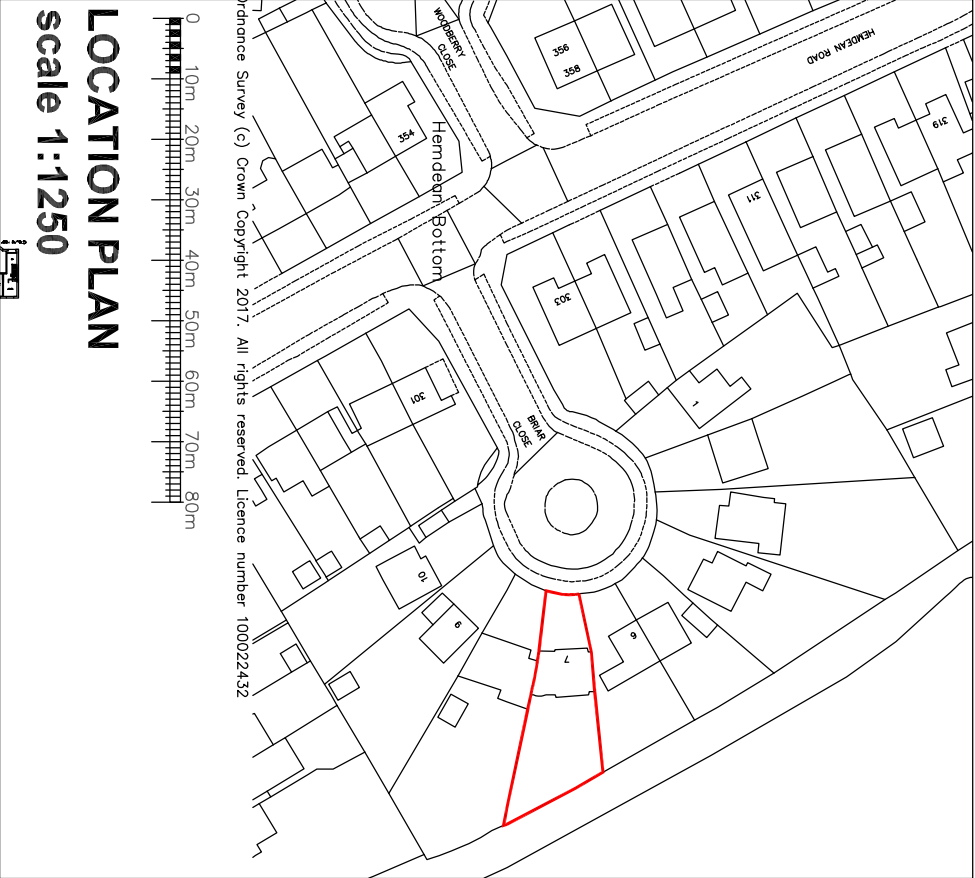


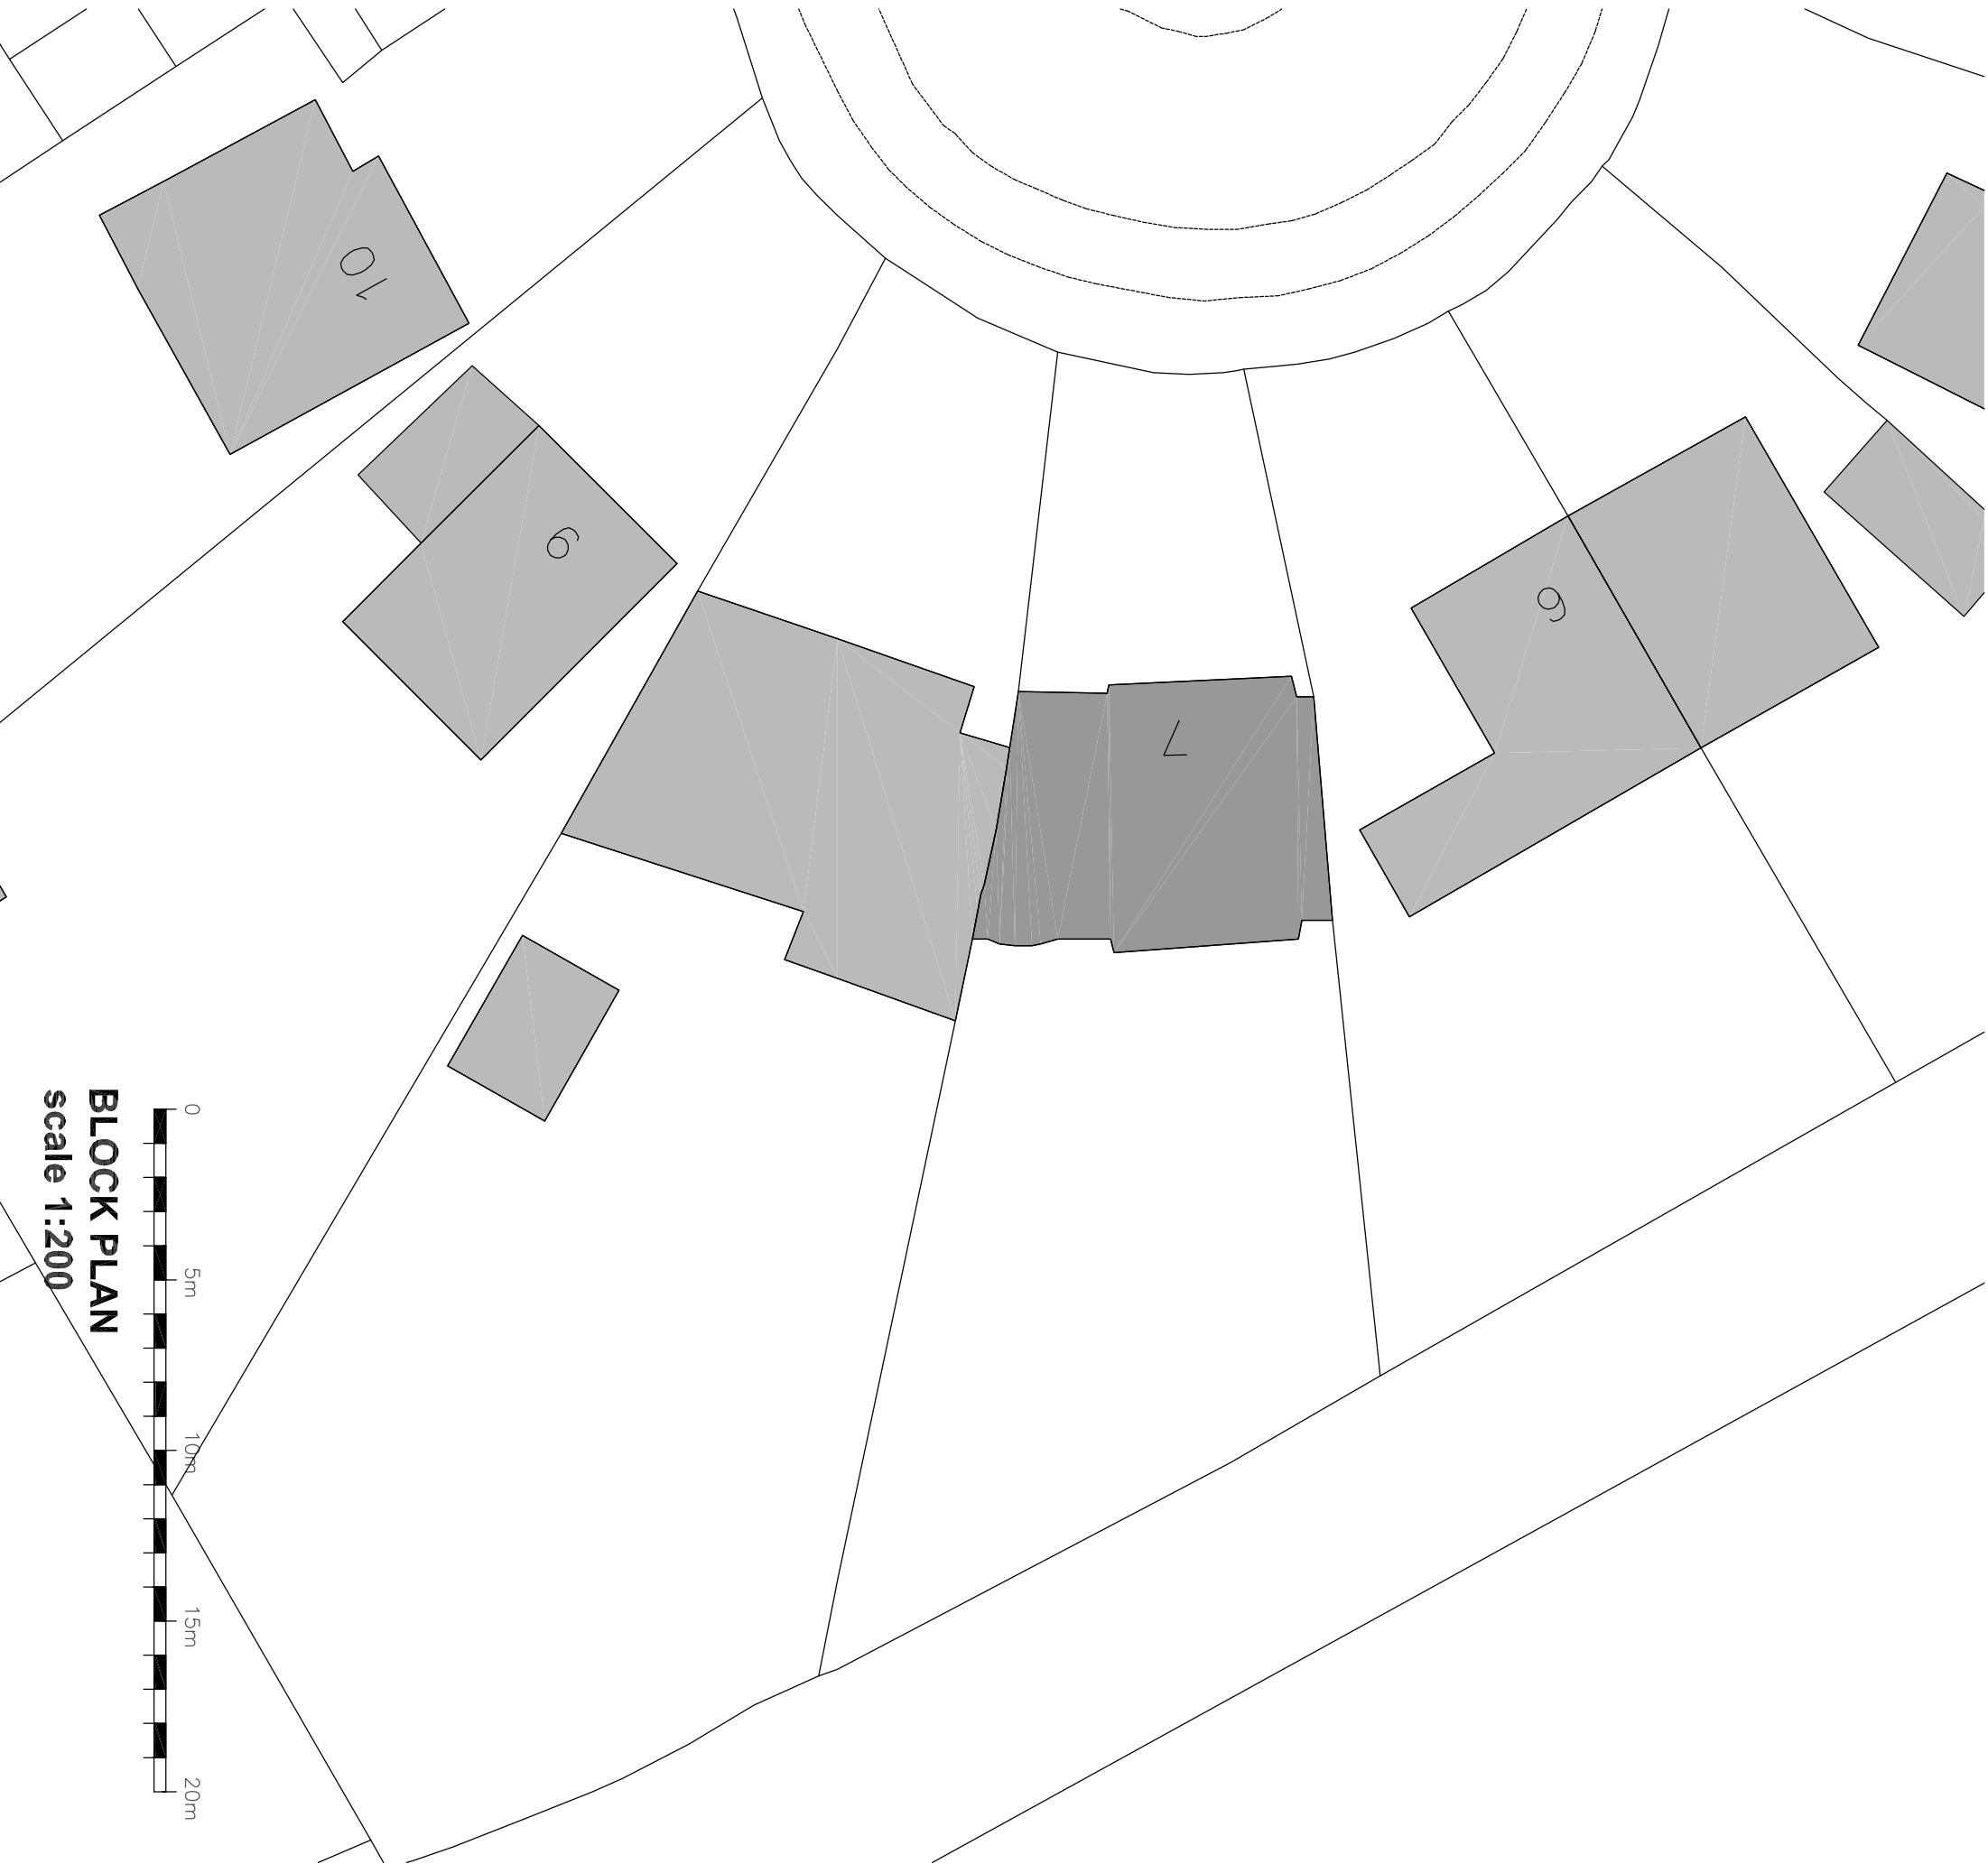

PLANNING

REV	DESCRIPTION	DATE
CLIENT	Simon Mendham	
PROJECT	7 Briar Close, Caversham	
TITLE	Location Plan and Block Plan	
SCALE	As Shown @ A3	DRAWN BY nb
DATE	2001/P-01	REV.
Apr 2017		