


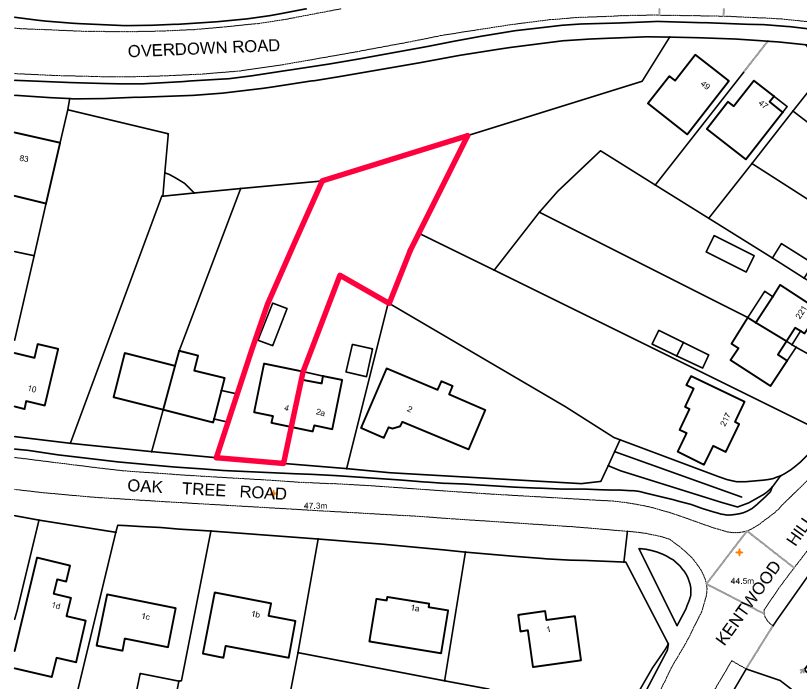

Ordnance Survey (c) Crown Copyright 2017
All rights reserved. Licence number 100035207



A4
Original

0 10 20 30 40m
Scale 1:1250

4, Oak Tree Road,
Tilehurst, Reading

Side and Rear Extensions
Location Plan

Architectural Services

31 Redshank Court, Thatcham, Berkshire RG19 3UE
Tel: 01635 862687

Drawing No

171418/01

Scale: 1:1250
Date: May 2017

©
Copyright