



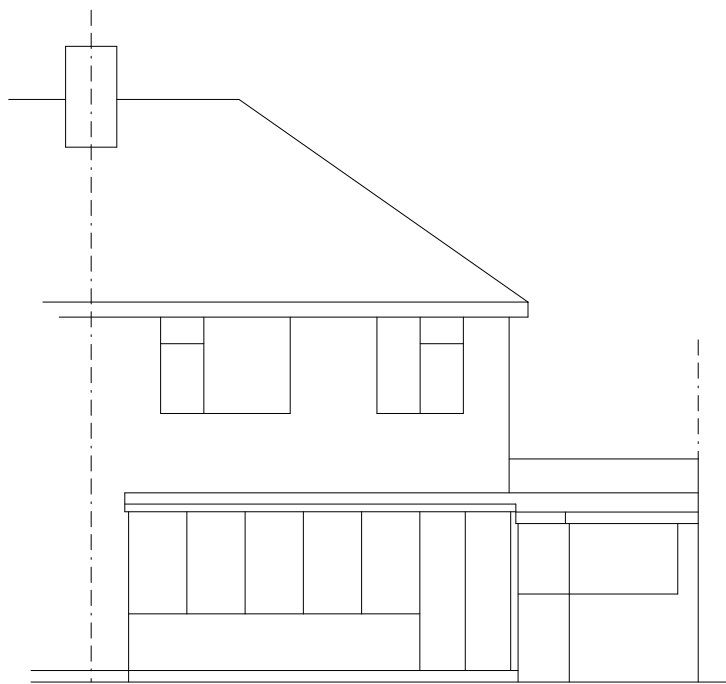


REAR

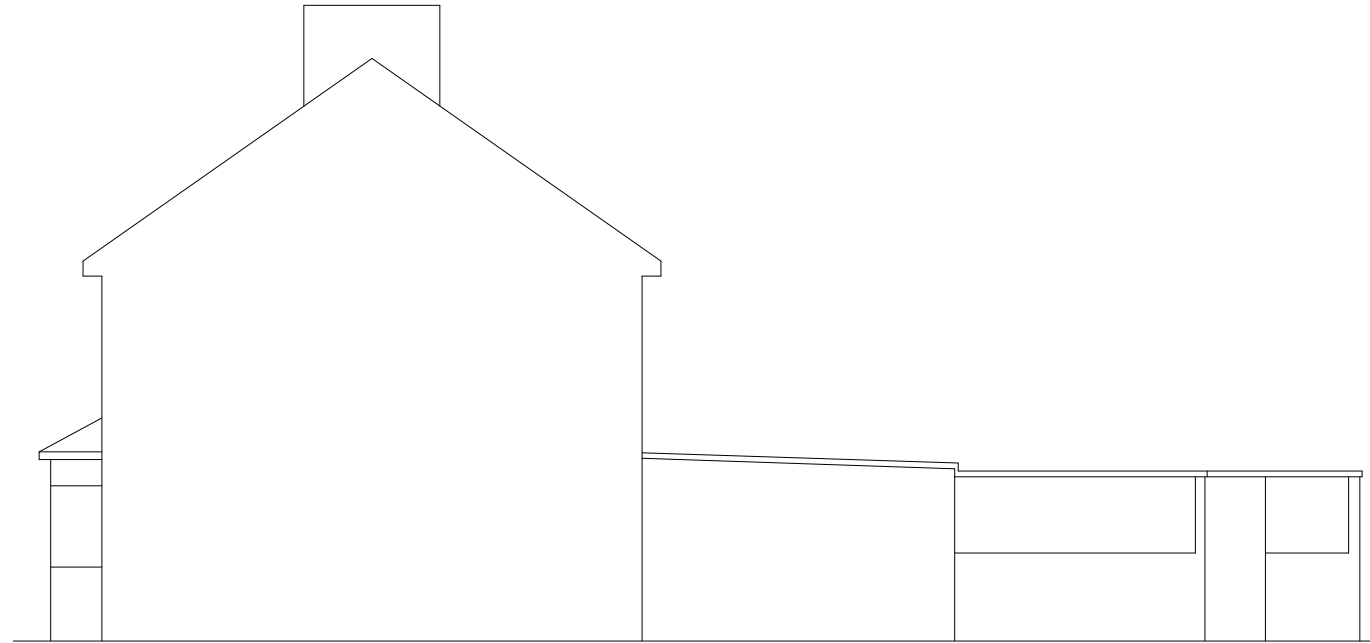


SIDE




FRONT

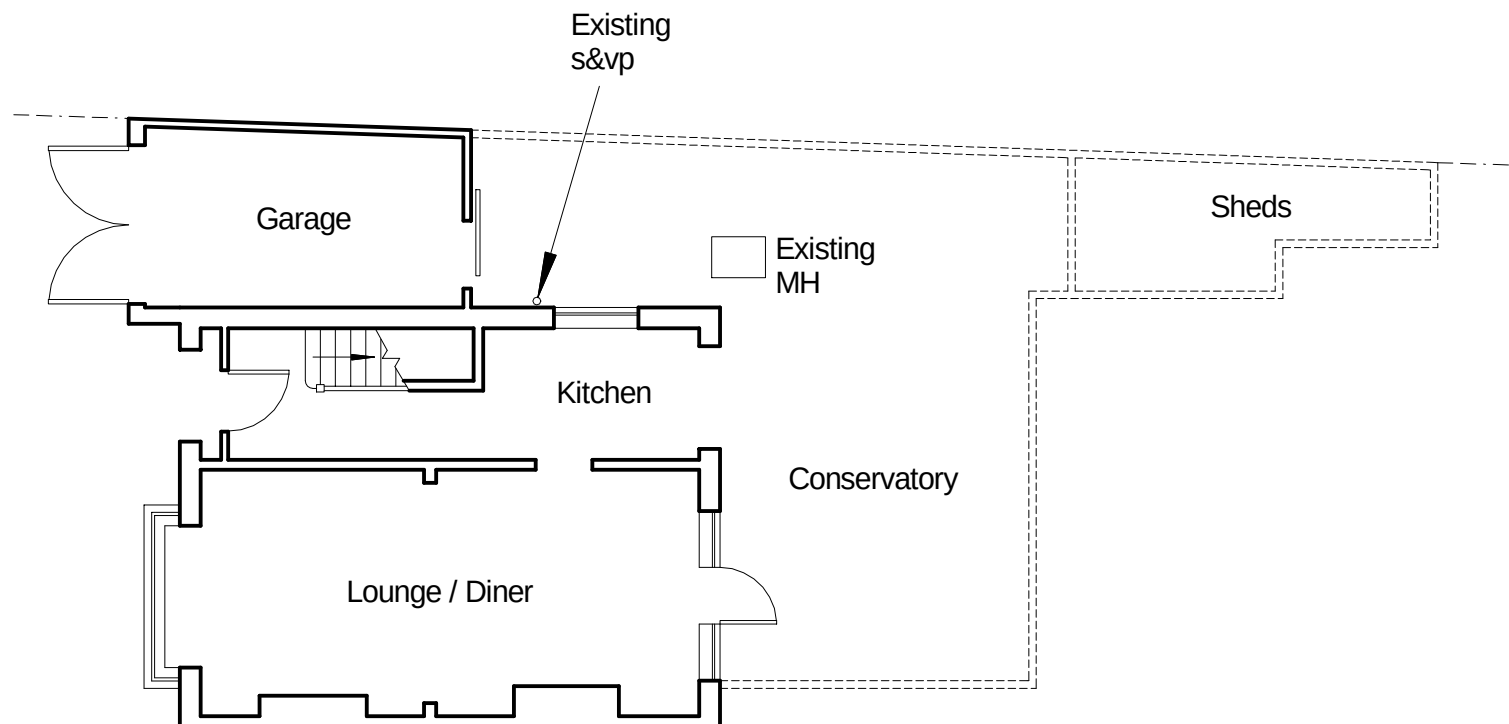

GROUND FLOOR PLAN

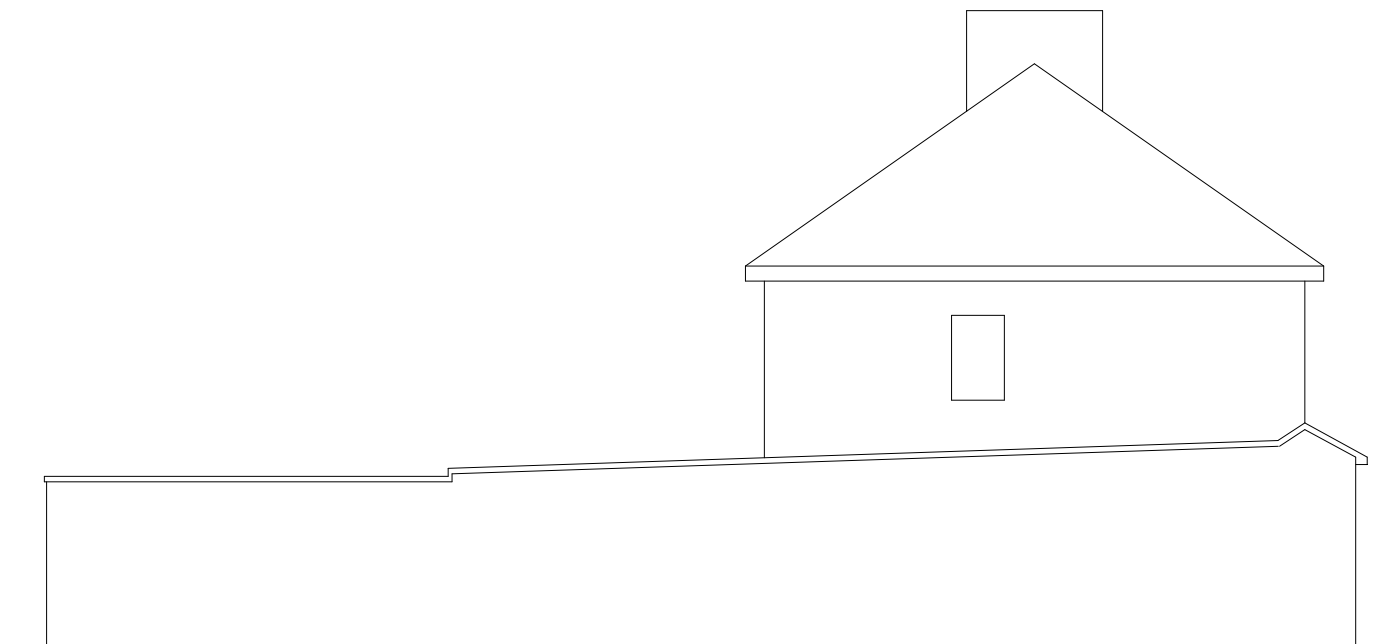

SIDE

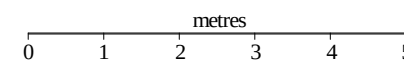

	STEPHEN BIDDLE CHARTERED CIVIL ENGINEER 1, Wilwyne Close, Caversham, Reading, Berks RG4 5EP Tel: 07864 122 313 Email: steve@sbiddle.com		
	Title: EXISTING PLAN & ELEVATIONS		
Drwg No:	MARTIN-0517-03	Scale: (A3) 1:100	Rev: