



LOCATION OF RESIDENTIAL POST BOXES

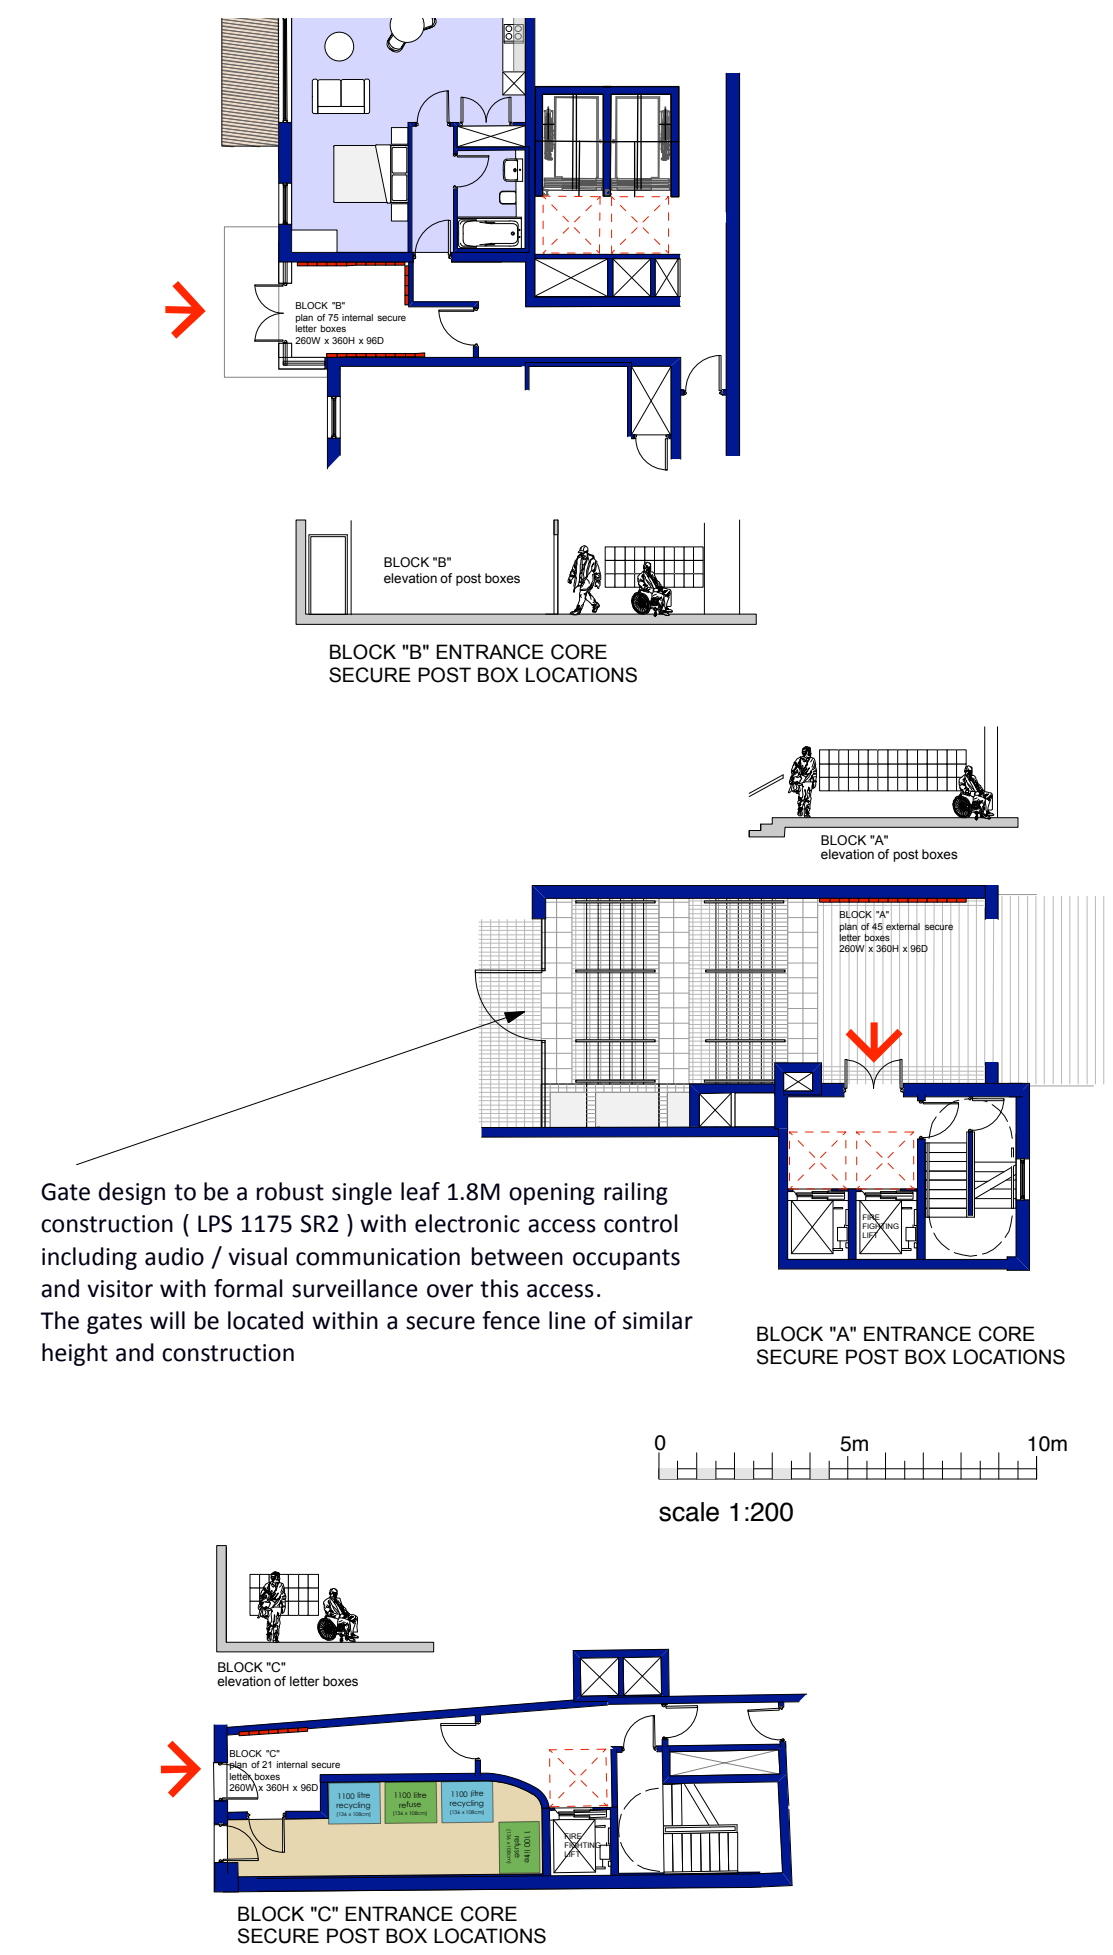

CORE SEPERATION AND PERMEABILITY

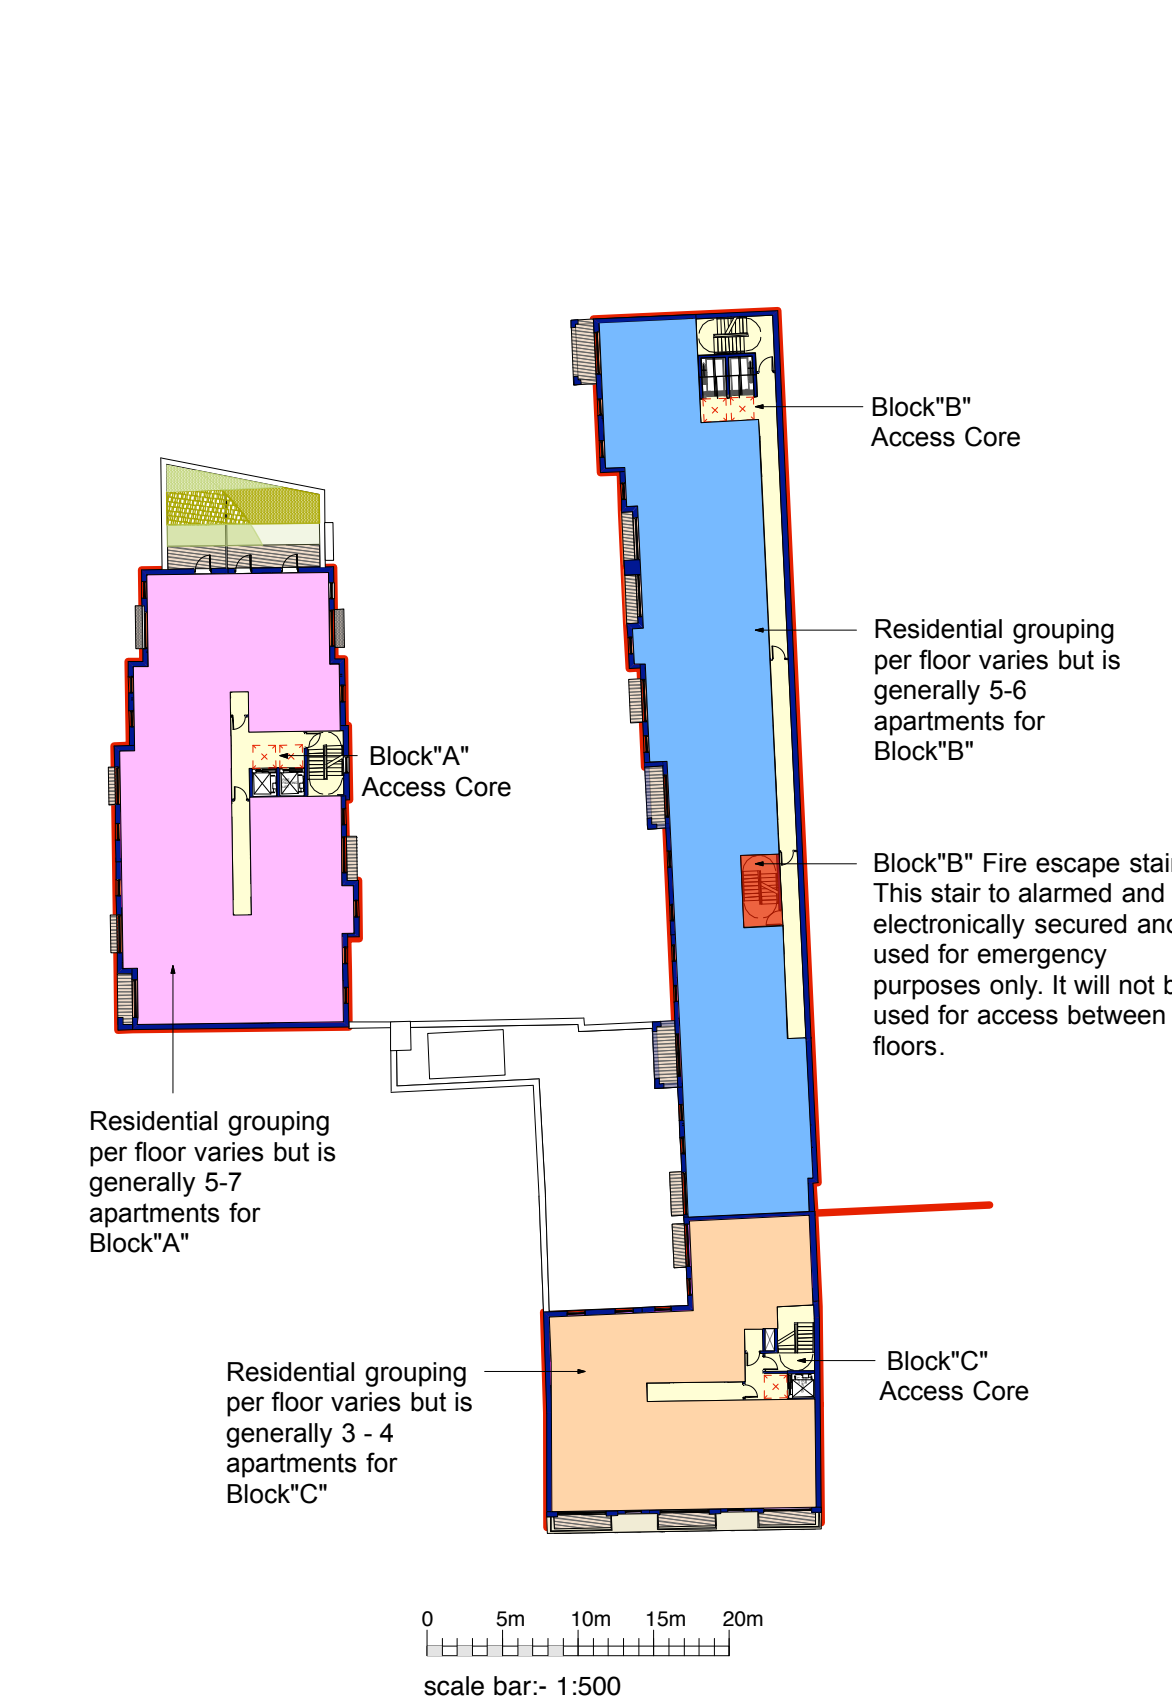

REV.	DATE	DESCRIPTION
PROJECT 52-55 FRIAR STREET & 12 GREYFRIARS ROAD READING		
DRAWING CRIME PREVENTION ACCESS CORE SEPERATION POST BOX LOCATIONS		
CLIENT CIP PROPERTY (AIPT) LTD		
SCALE 1:200 & 1:500 @ A3		DRAWN -
DATE JAN 2017		CHECK -
DRAWING No. 1509-PL4-01		REVISION A
© copyright retained		

LDA
Chartered Architects

LDA (Architects) Limited
Lion House
147 Oriental Road
Woking
Surrey, GU22 8AP
T. 01932 828933
E. lda@ldaarchitects.co.uk