

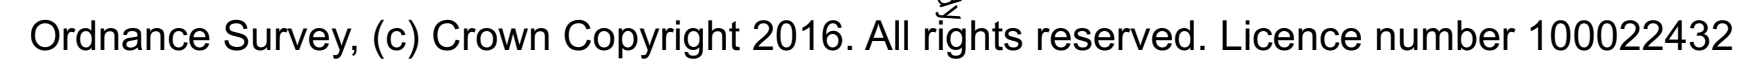


THIS DRAWING IS FOR PLANNING ONLY
NOT FOR CONSTRUCTION
©COPYRIGHT HIVES ARCHITECTS

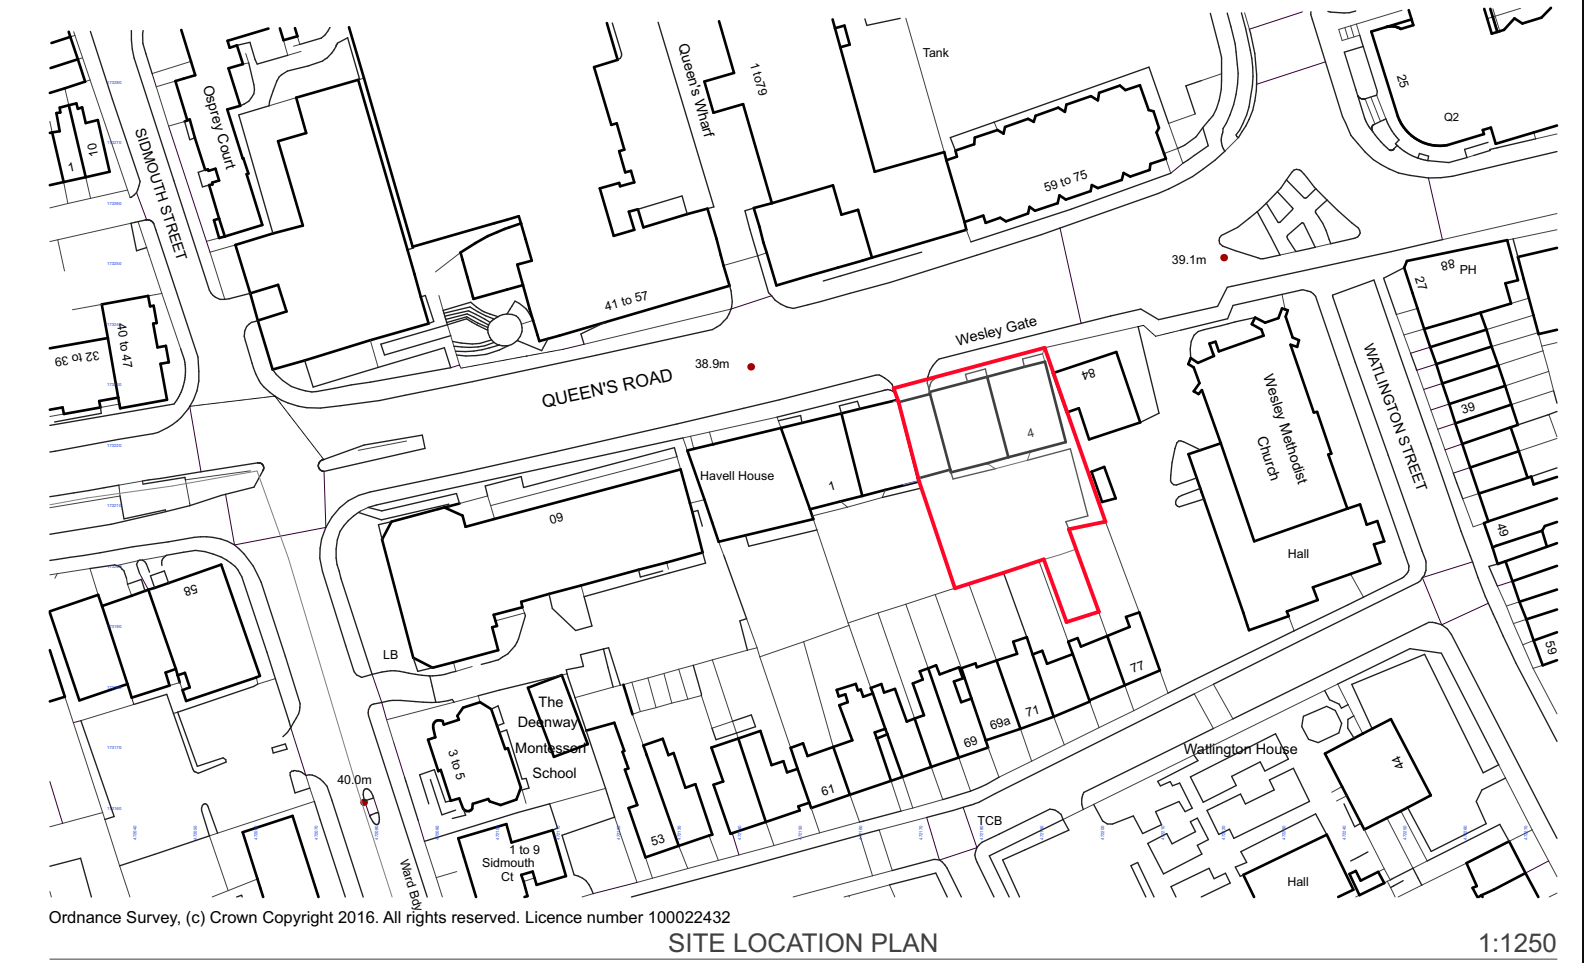


SITE LOCATION PLAN

1:500

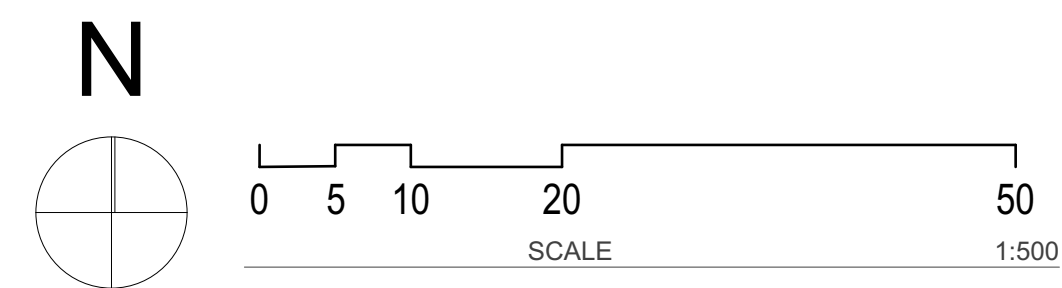

SITE LOCATION PLAN

250

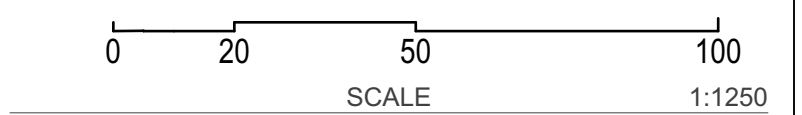

rev P8 : 07 11 '17 Issue For Planning

Revision History P-Preliminary C-Construction R-Record

Client

Hickie and Hickie LTD

Job title

**WESLEY GATE, Queens
Road, Reading, RG1 4AP**


□ Drawing title

SITE LOCATION PLAN

Scale  Drawing Size	Date	Drawn	Checked
1:500, 1:1250@	09'16	PR	HW
A1			

Status

Planning

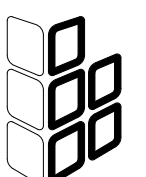

hives architects

Project	Drawing	Revision
2684	002	P8

Hives Architects LLP
John Adams House, 29 Castle Street
Reading RG1 7SB 0118 958 7331
admin@hivesarchitects.co.uk