


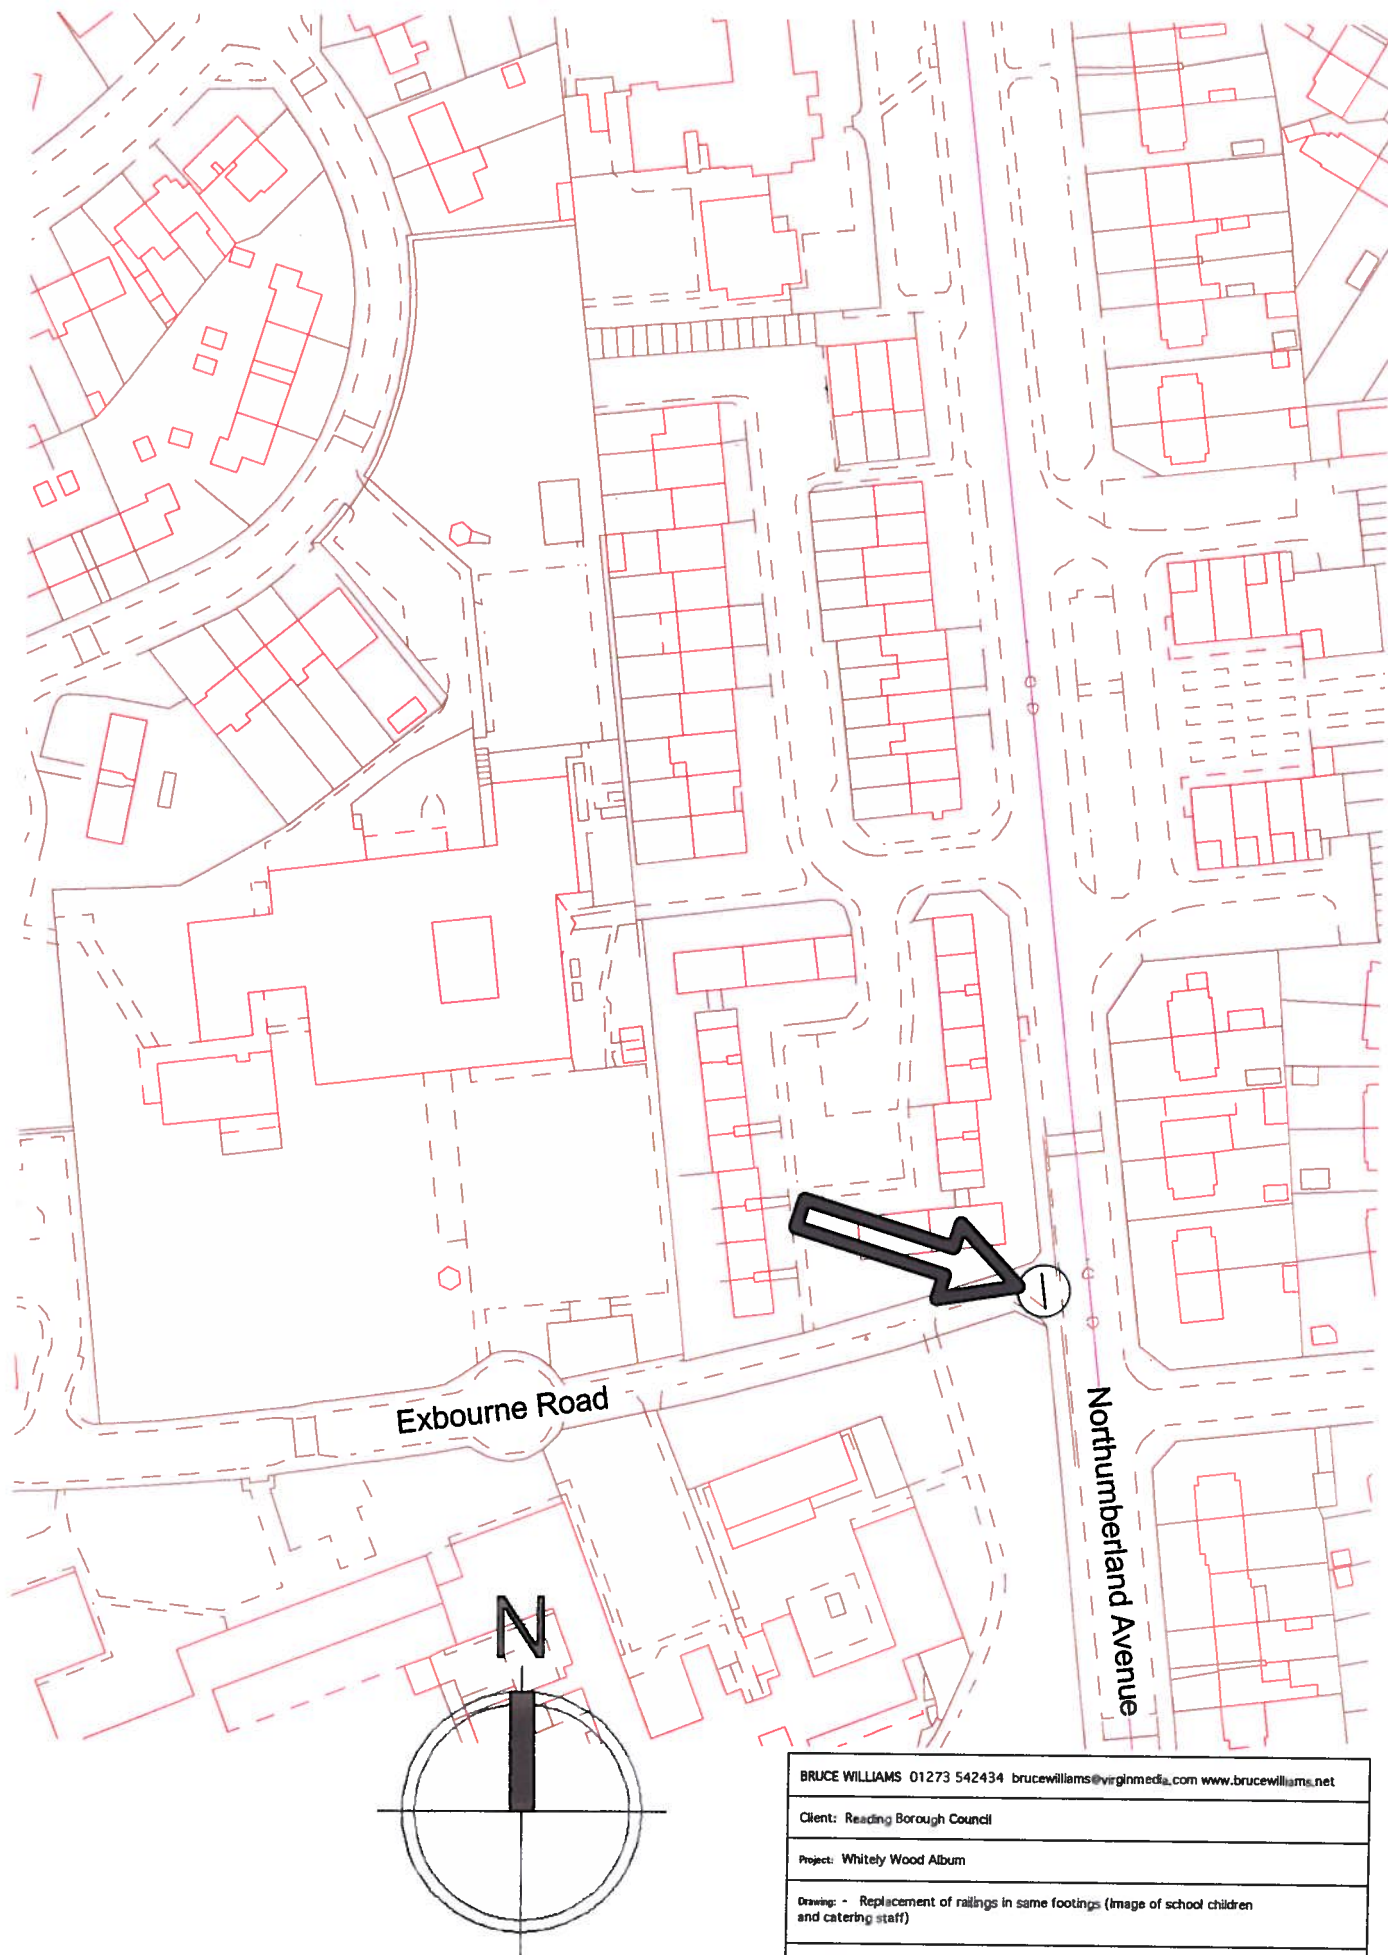

BRUCE WILLIAMS 01273 542434 brucewilliams@virginmedia.com www.brucewilliams.net			
Client: Reading Borough Council			
Project: Whitely Wood Album			
Drawing: - Replacement of railings in same footings (Image of school children and catering staff)			
Structural engineers: Hemsley Orrell Partnership			
Drawing number:	01	Scale:	1:1250
		Date:	8th August 17
		Revision:	