


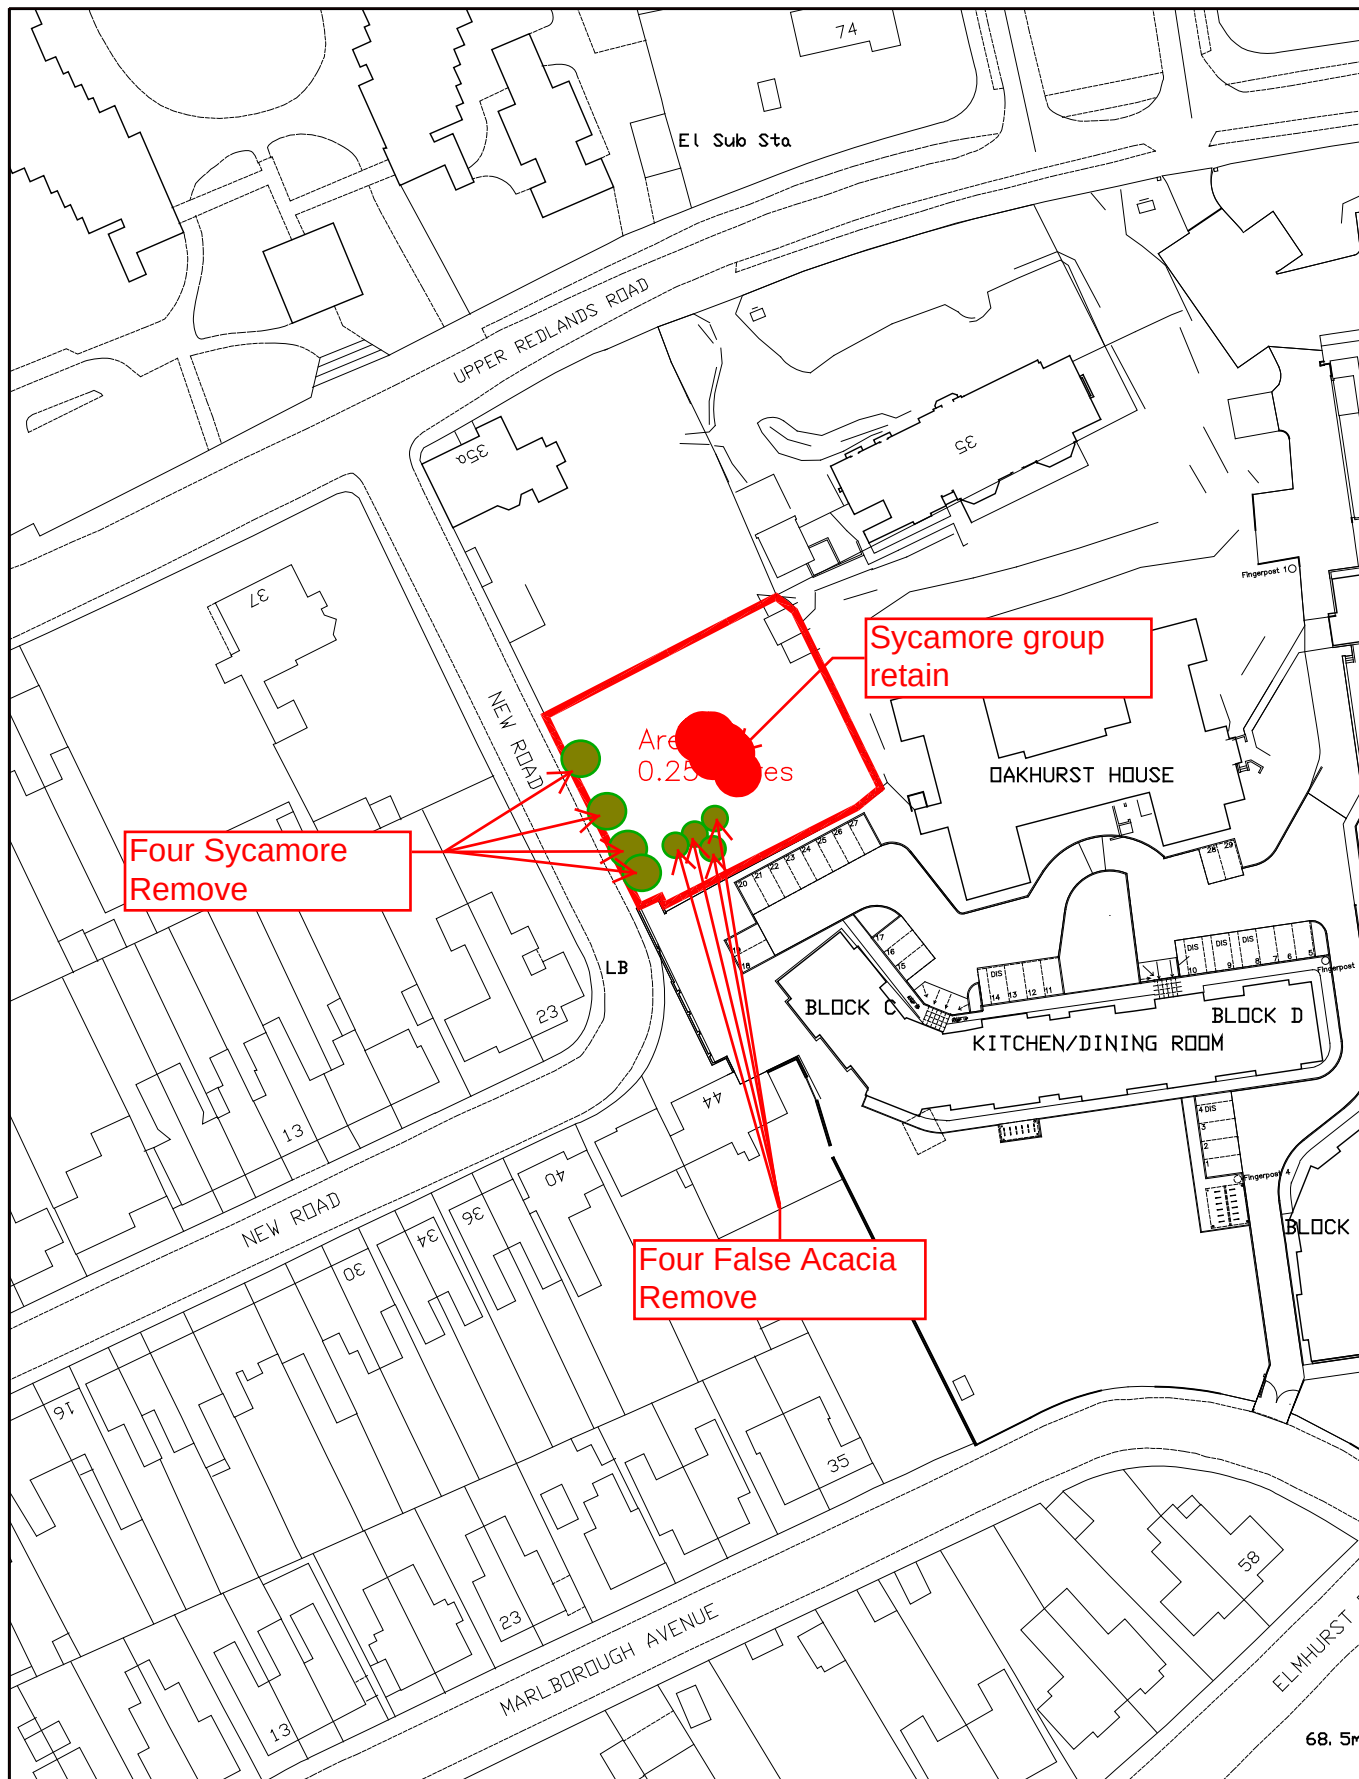

**University of
Reading**

Facilities Management Directorate,
Whiteknights, PO Box 235, Reading, RG6 6BW
Tel. 0118 378 8958 Fax. 0118 975 3499

Date Plotted

Time

CAD file reference

Building
35a Upper
Redlands Road

Drawn
CAD/TRC

Date
March 17

Project
Land to rear of

Job Number

Scale
1:1000 @ A4

Title
Location Plan

Building No.

Code

Drawing No.

Rev.

K999

B

020