



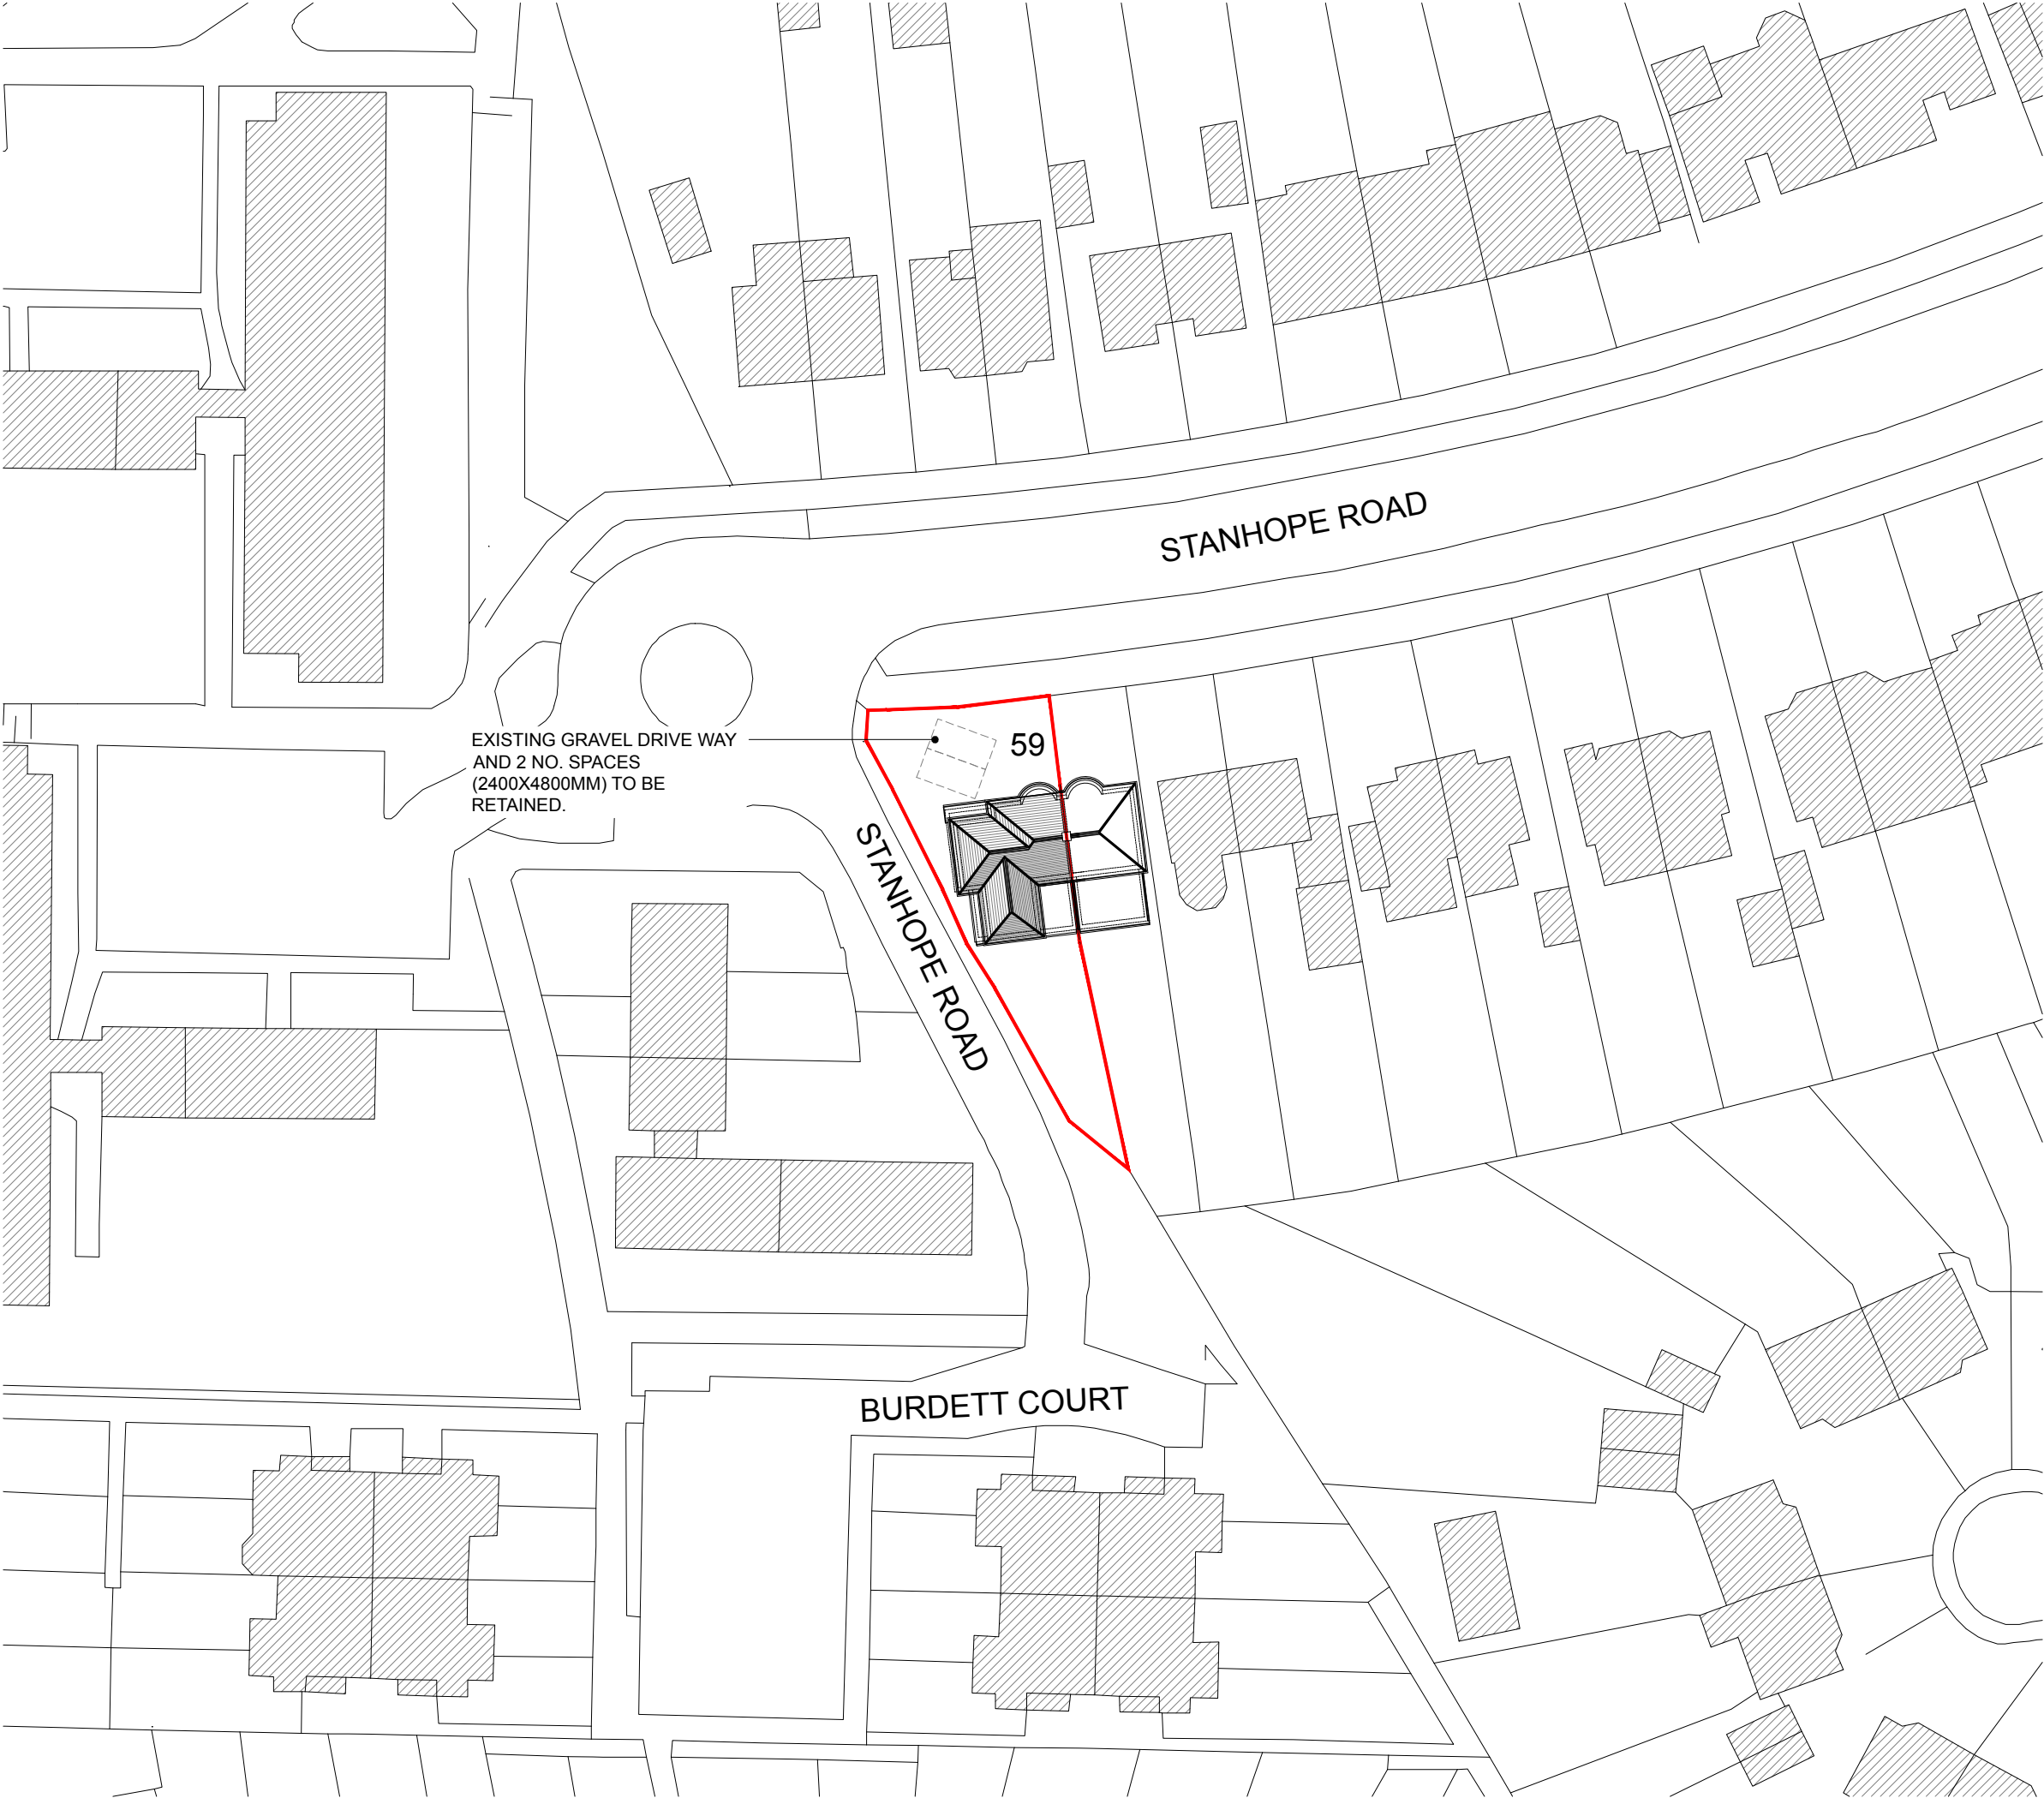

Copyright Fineline Architects Ltd. This drawing, or any of its contents, may not be copied, reproduced or distributed without the written consent of Fineline Architects. Do not scale off this drawing. Figured dimensions to be taken from this drawing only. All contractors, subcontractors and/or specialists are responsible for taking and checking all dimensions relating to their work on site. This drawing is to be read in conjunction with all consultants information.

Revision	Issue Date	Drm	Chk
A - PARKING LAYOUT ADDED	30.06.17	CA	CA

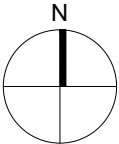

GENERAL NOTES - LOCATION

- THIS DRAWING IS TO BE READ IN CONJUNCTION WITH ALL GENERAL ARRANGEMENT, PROJECT DETAILS, SPECIFICATIONS AND CONSULTANTS DRAWINGS.
- UNLESS NOTED OTHERWISE, ALL DIMENSIONS ARE TO STRUCTURAL FACES AND/OR PARTITION STUDS.
- LEGEND
- ALL ELEMENTS OF WORK TO BE INSTALLED ACCORDING TO THE APPROPRIATE MANUFACTURER'S INSTRUCTIONS.

— SITE BOUNDARY

Status
PLANNING

Project
**59 STANHOPE ROAD
READING, RG2 7HW**

Drawing Title
PROPOSED BLOCK PLAN

Date	Scale	Drawn by	Check by
MAY 2017	1:500 @ A3	CA	CA
Project No.	Drawing No.	Revision	
17.105	PL.1210	A	

Fineline
Architects

T. 07825 615 255
E. info@finelinearchitects.co.uk
W. www.finelinearchitects.co.uk