



Rev.	Date	Note	Author	Checked
A	29/06/2017	North Garden Wall revised to railings	MW	CTW

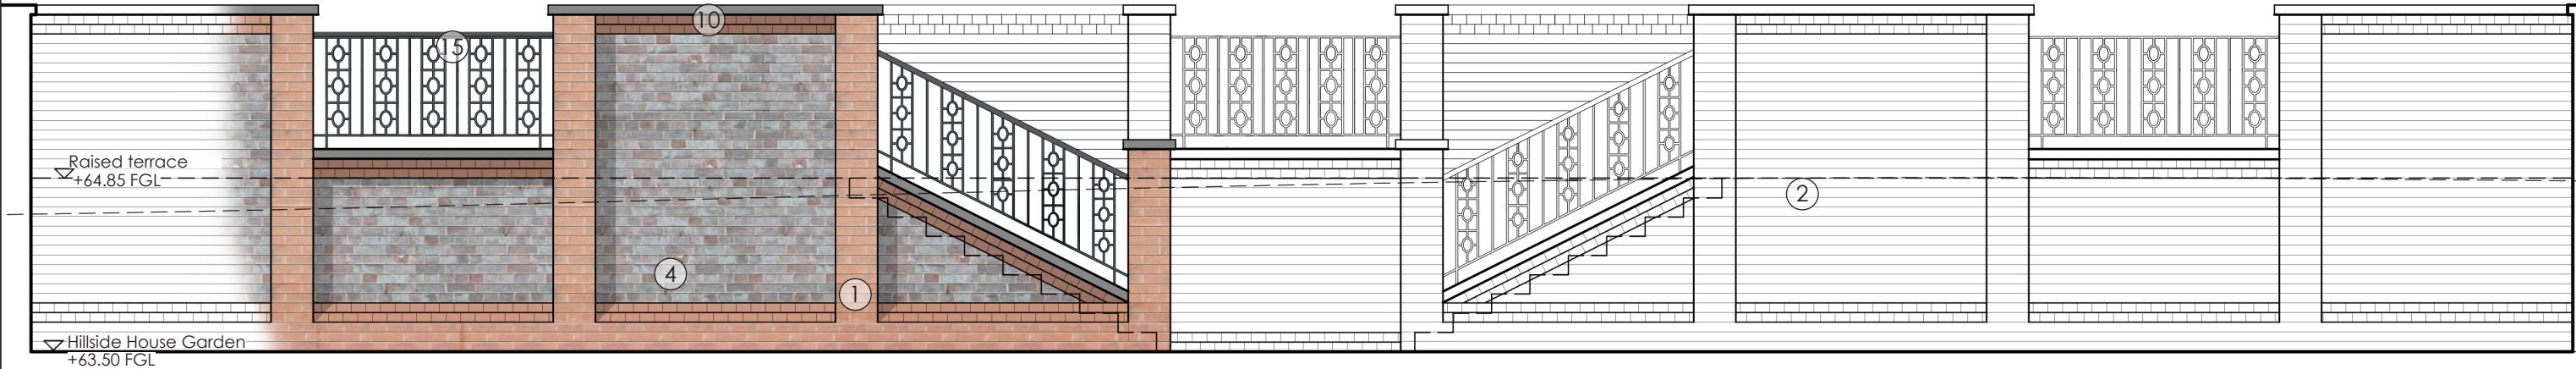


GARDEN SOUTH WALL ELEVATION 1:50

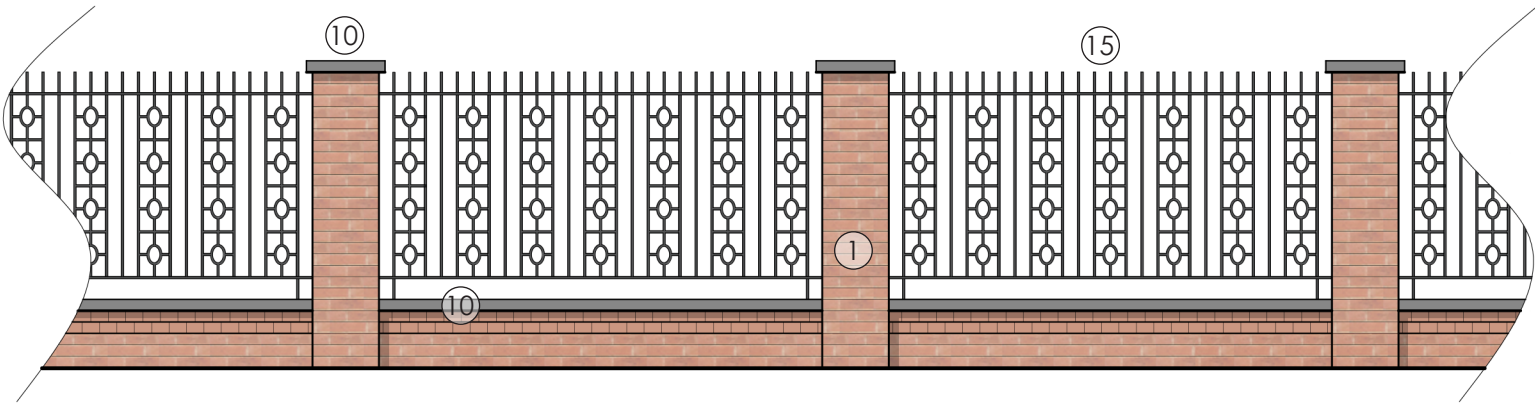

GARDEN NORTH WALL ELEVATION 1:50

Note: For Hillside House Garden details refer to Designer Landscapes drawings and specification information.

- KEY:
- 1. Red/orange brickwork detailing using select bricks from Michelmersh Hampshire Stock Cobham Blend to match Hillside House
 - 2. Dashed line indicates existing ground level
 - 4. Grey/blue English bond brickwork to match Hillside House
 - 10. Natural slate coping stones
 - 15. Black colour steel railings and handrails, motif derived from Hillside House's original Orangerie building.

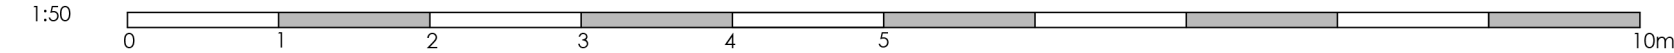

Project	Student Housing & Landscape Improvement Hillside House, Allcroft Road Reading RG1 5DJ					Drawing	Proposed Garden Walls N & S Elevations			
						Job-Dwg Number	16002-PL-18		Rev.	A
Client	Turner Estates					WESTON + CO ARCHITECTS Watlington House 44 Watlington Street Reading, RG1 4RJ T. 0118 375 0252 www.weston-co.com				
Status	PLANNING									
Scale	1/50		Sheet Size A3							
Author	AS	Checked	CTW	Date	10/01/2017					