


No.	Revision	Date
-----	----------	------

- A Rear bay added to side elevations
- B Roof window relocated to left of house front elevation
- materials clarified, actual dimensions shown


05/17
06/17

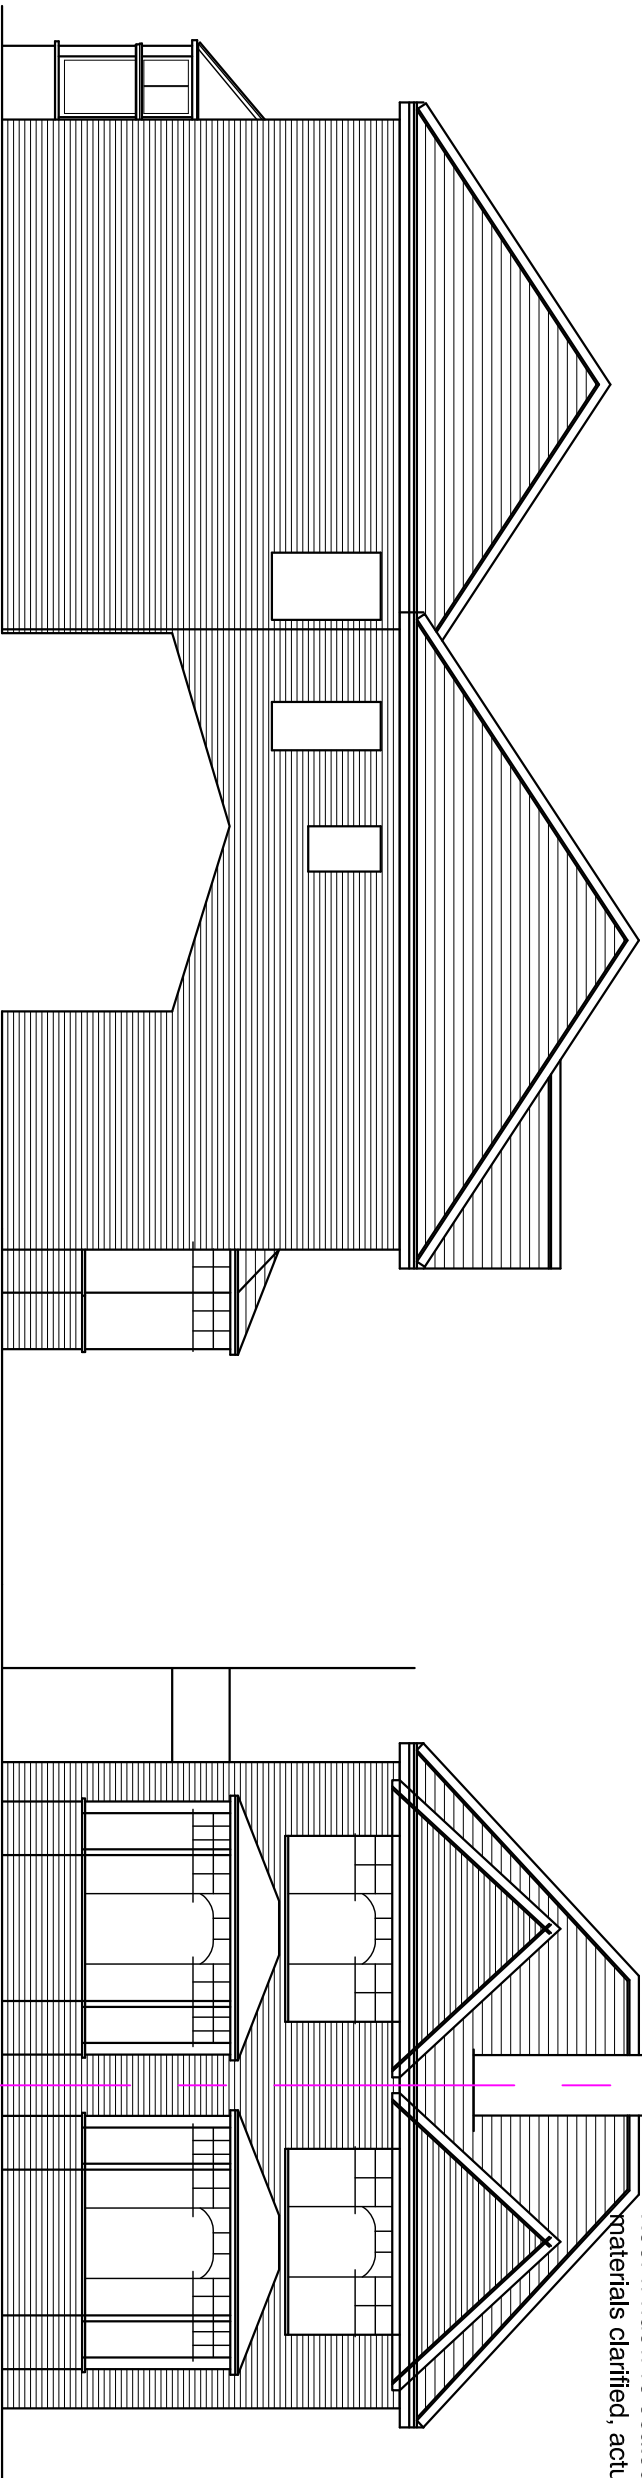

No8

No9

front - existing

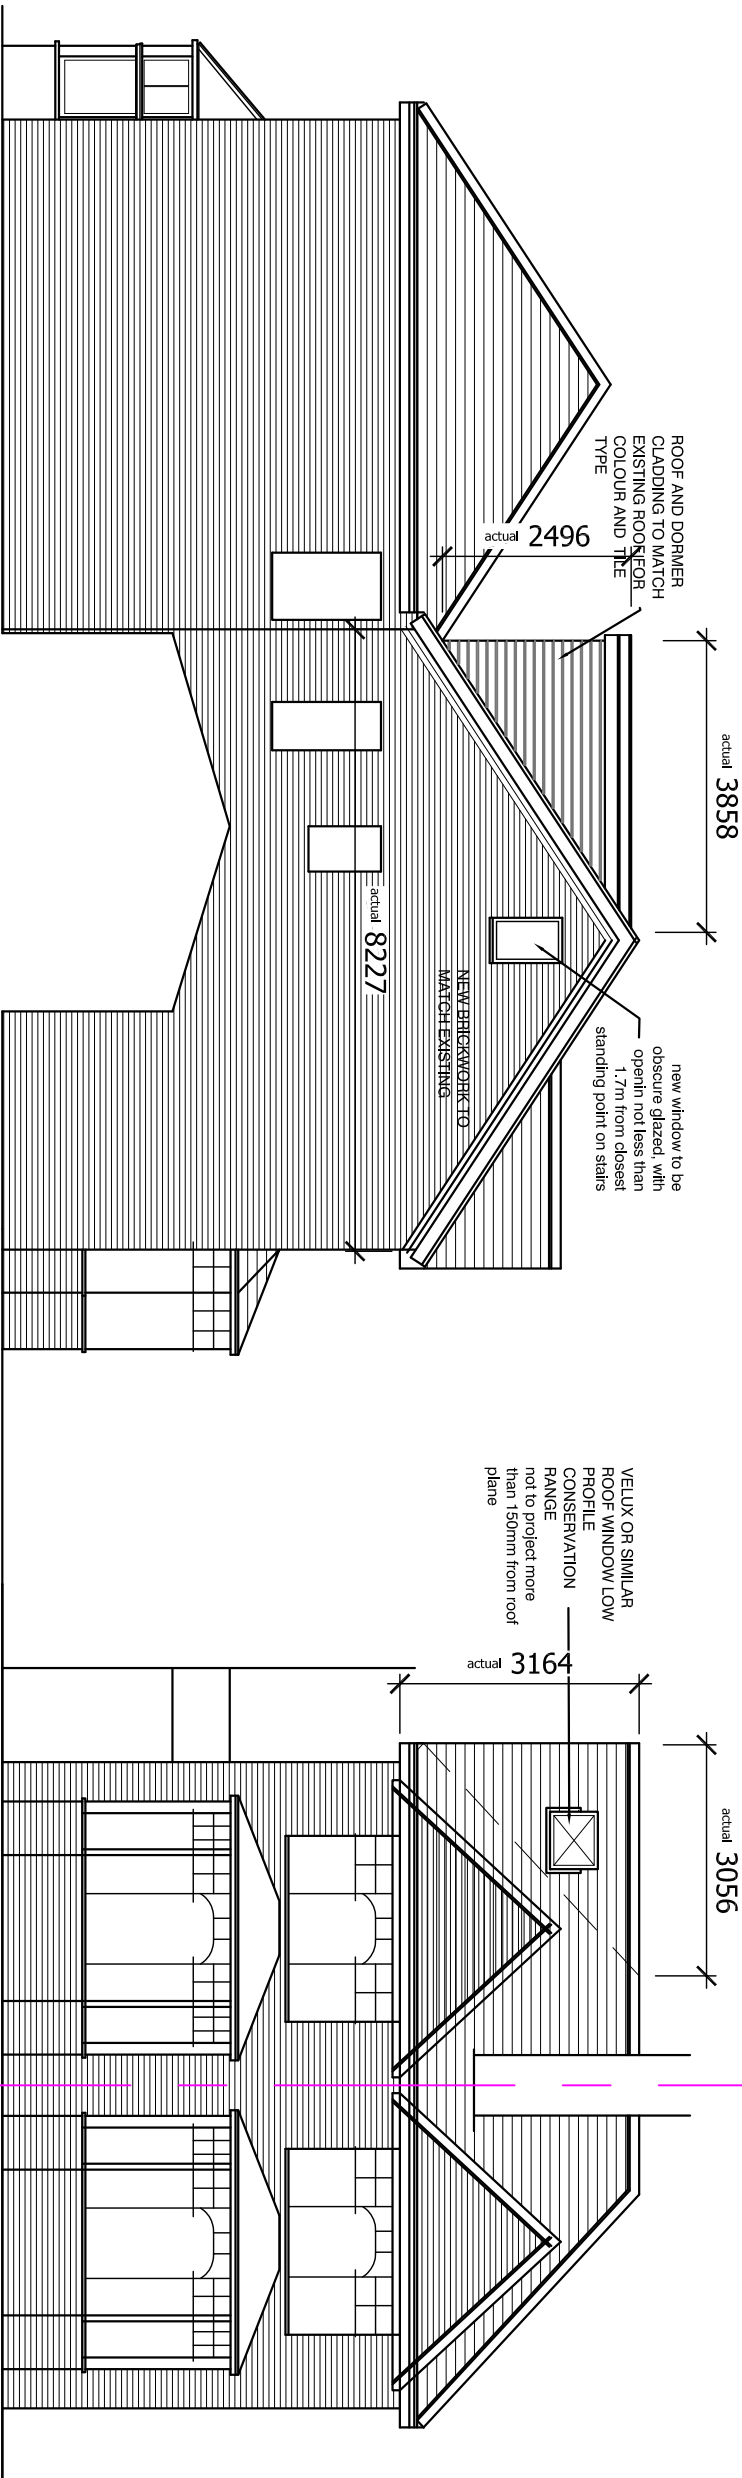

actual 3858

ROOF AND DORMER
CLADDING TO MATCH
EXISTING ROOF FOR
COLOUR AND TILE
TYPE

actual 2496

new window to be
obscure glazed, with
opening not less than
1.7m from obsest
standing point on stairs

NEW BRICKWORK TO
MATCH EXISTING

actual 8227

VELUX OR SIMILAR
ROOF WINDOW LOW
PROFILE
CONSERVATION
RANGE
not to project more
than 150mm from roof
plane

actual 3164


actual 3056

No8


No9

front - proposed

side - proposed

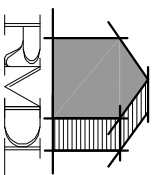

RAMMURTI DESIGN LTD
ARCHITECTURAL & PLANNING SERVICES
268 TILGHURST ROAD, READING RG30 2NE
TEL/FAX: 01189510628 MOB: 07799883574

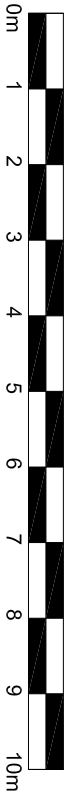

Proposed structural and rear bay window alterations and Hip to Gable loft conversion with dormer roof to existing Dwelling
at 8 St Bartholomews Road, Reading RG1
for Mrs Batty

EXISTING & PROPOSED ELEVATIONS
Scale: 1/100
Date: Mar 2017

SBR:007 Rev B