

Ref	QF - 7.5.2
Page	Page 1 of 2
Issue	1
Dated	Dec 2016

JOB SURVEY

TPO


600

NO C.A.

CLIENT DETAILS: SHG Amber Fletcher		CASE NO :	
Florence Court , ParkSide Road. Reading EMAIL: Amnber.Fletcher@shgroup.org.uk PHONE:		INSPECTED BY: Ryan McConnell DATE: 8 th March 2017	
POSTCODE RG30 2DP		SITE PLAN REF:	
SITE DETAILS :			
TOTAL TEAM HOURS: 8		TYPE OF TEAM: 3 Men, Transit, Tow Chipper NO/TYPE OF TRUCKS:	
JOB DESCRIPTION			
TREE NO.	SPECIES	WORK REQUIRED	TEAM HOUR
T1	Scots Pine	<30dbh, 10m, Located at rear, adjacent to car park. Crown Lift to 2.5m AGL and reduce Lowest lateral toward parking by 1.5m.	1
T2	Horse Chestnut	60-90dbh, 18m. Located in front communal area, Adjacent to footpath and road. Remove damaged limb at 10m	1
T3	Fir	60-90dbh, 20m+. Located on Left hand side of path, reduce extending limbs toward property by 1.5m to remove overhangs	3
T4	Fir	30-60dbh, 20m+. Located on Right hand side of path, reduce limbs toward property to remove overhangs and provide clearance <2m. Remove hanger over path.	3
		Scots pine, chestnut and cypress protected T4 on council map tpo'd!! Ref 92/09 (T4)	

PO received.

Planning Constraints		YES ☐ ? NO ☐	TPO / CONSERVATION AREA / SSSI / MOD (Delete as appropriate)
PROTECTED SPECIES		YES ☐ NO ☒	BATS / NESTING BIRDS / BIRDS / NEWTS/ BADGERS / DOOR MOUSE (Delete as appropriate)
BIOSECURITY	Is there a concerning Pest or Disease present or suspected on or adjacent to the site?		YES ☐ NO ☒
If yes, list the Pest & Disease identified, how it affects your works and what control measures are required?			
WAH ASSESSMENT		JUSTIFICATION:	
WORKS FROM GROUND LEVEL: ☒		For T1	
TEMPORARY ACCESS PLATFORM SPECIFY: ☐		- Spider - 4x4 - 20m Truck Mount - HGV/Oversized	
WORK POSITIONING: ☒		- Use of Adjacent tree - Tree Safe to climb / same anchor	
DISPOSAL OF ARISING :			
Remove all Arising off site/stack logs/stack brash/chip down in piles/spread chip			
EXTRA EQUIPMENT / IN ADDITION TO STANDARD ISSUE: (Tick as appropriate)			
LARGE SAWS		SPECIALIST LOWERING KIT	☒ LIGHT / ☐ HEAVY
BRUSHCUTTER / CLEARING SAWS		STUMP GRINDER	☐ TRACKED / ☐ SMALL
HEDGE CUTTER	SHORT / LONG	CHIPPER	☒ TOW BEHIND / ☐ TRACKED
PRUNING RODS, SAW HEAD, HOOK	x	A FRAME LADDER	
LIFE JACKET / WADERS		WHEELBARROW	
SITE PLAN		ACCESS KEY	
TRAFFIC MANAGEMENT		CHEMICALS	
Specify below:		Specify Below: N/A	
PPS		Chemical Data Sheet: Yes ☐ No ☐ COSHH Assessment: Yes ☐ No ☐	
ACCESS: Ok			
CONE OUT:N/A			
OTHER INFORMATION: Beware of Hanger whilst climbing (ascend rear of tree)			

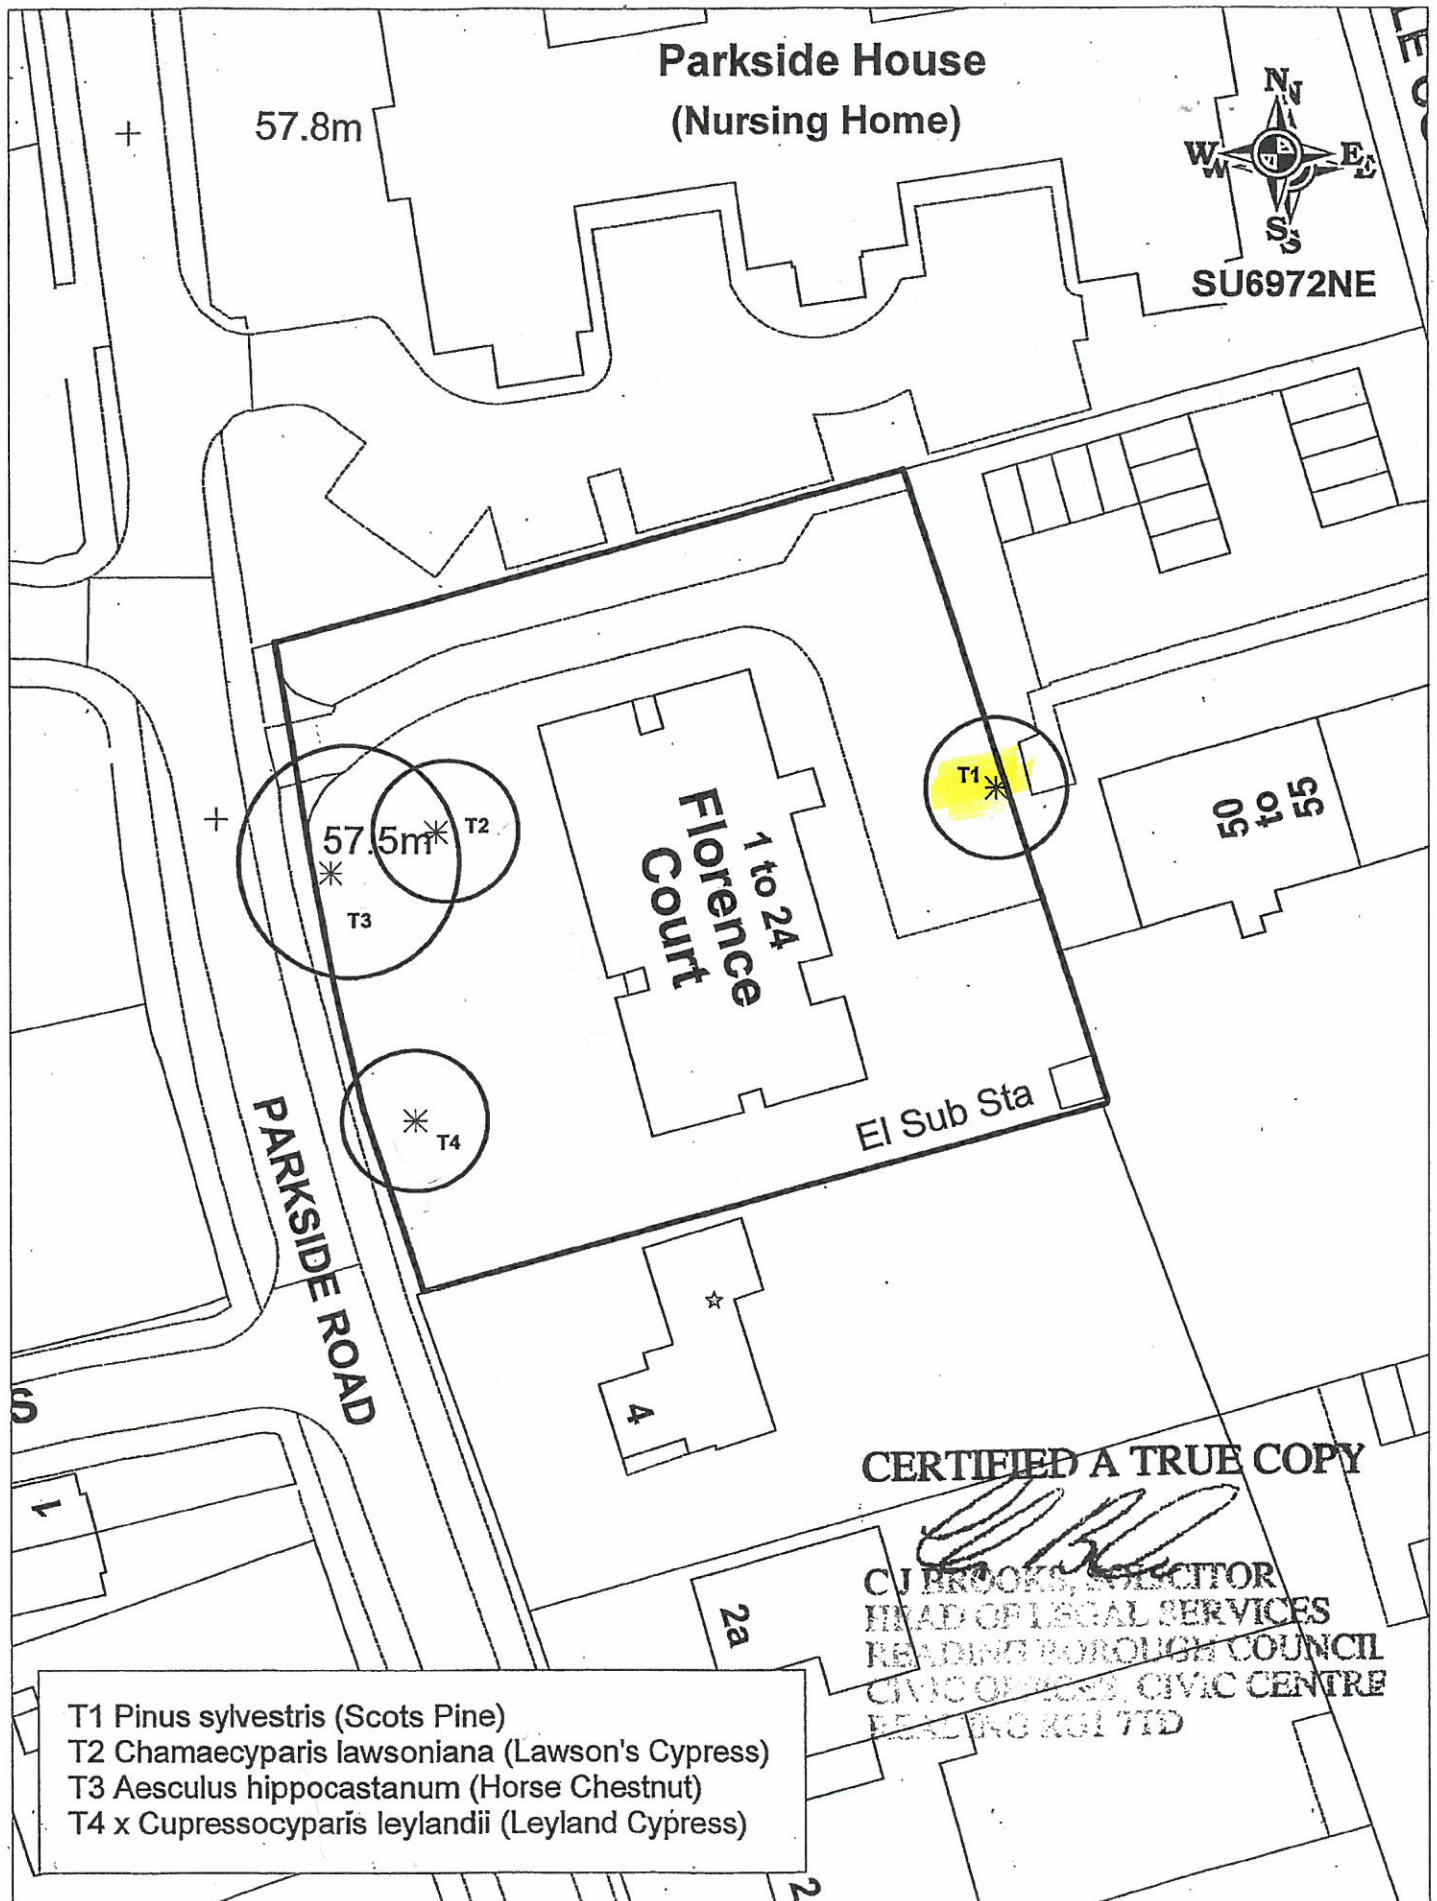

TITLE TREE PRESERVATION ORDER: FLORENCE COURT, PARKSIDE ROAD, READING

DRG NO E2721

DATE MAY 2009

DRAWN BY KR

SCALE 1:500



Reading
BOROUGH COUNCIL

