
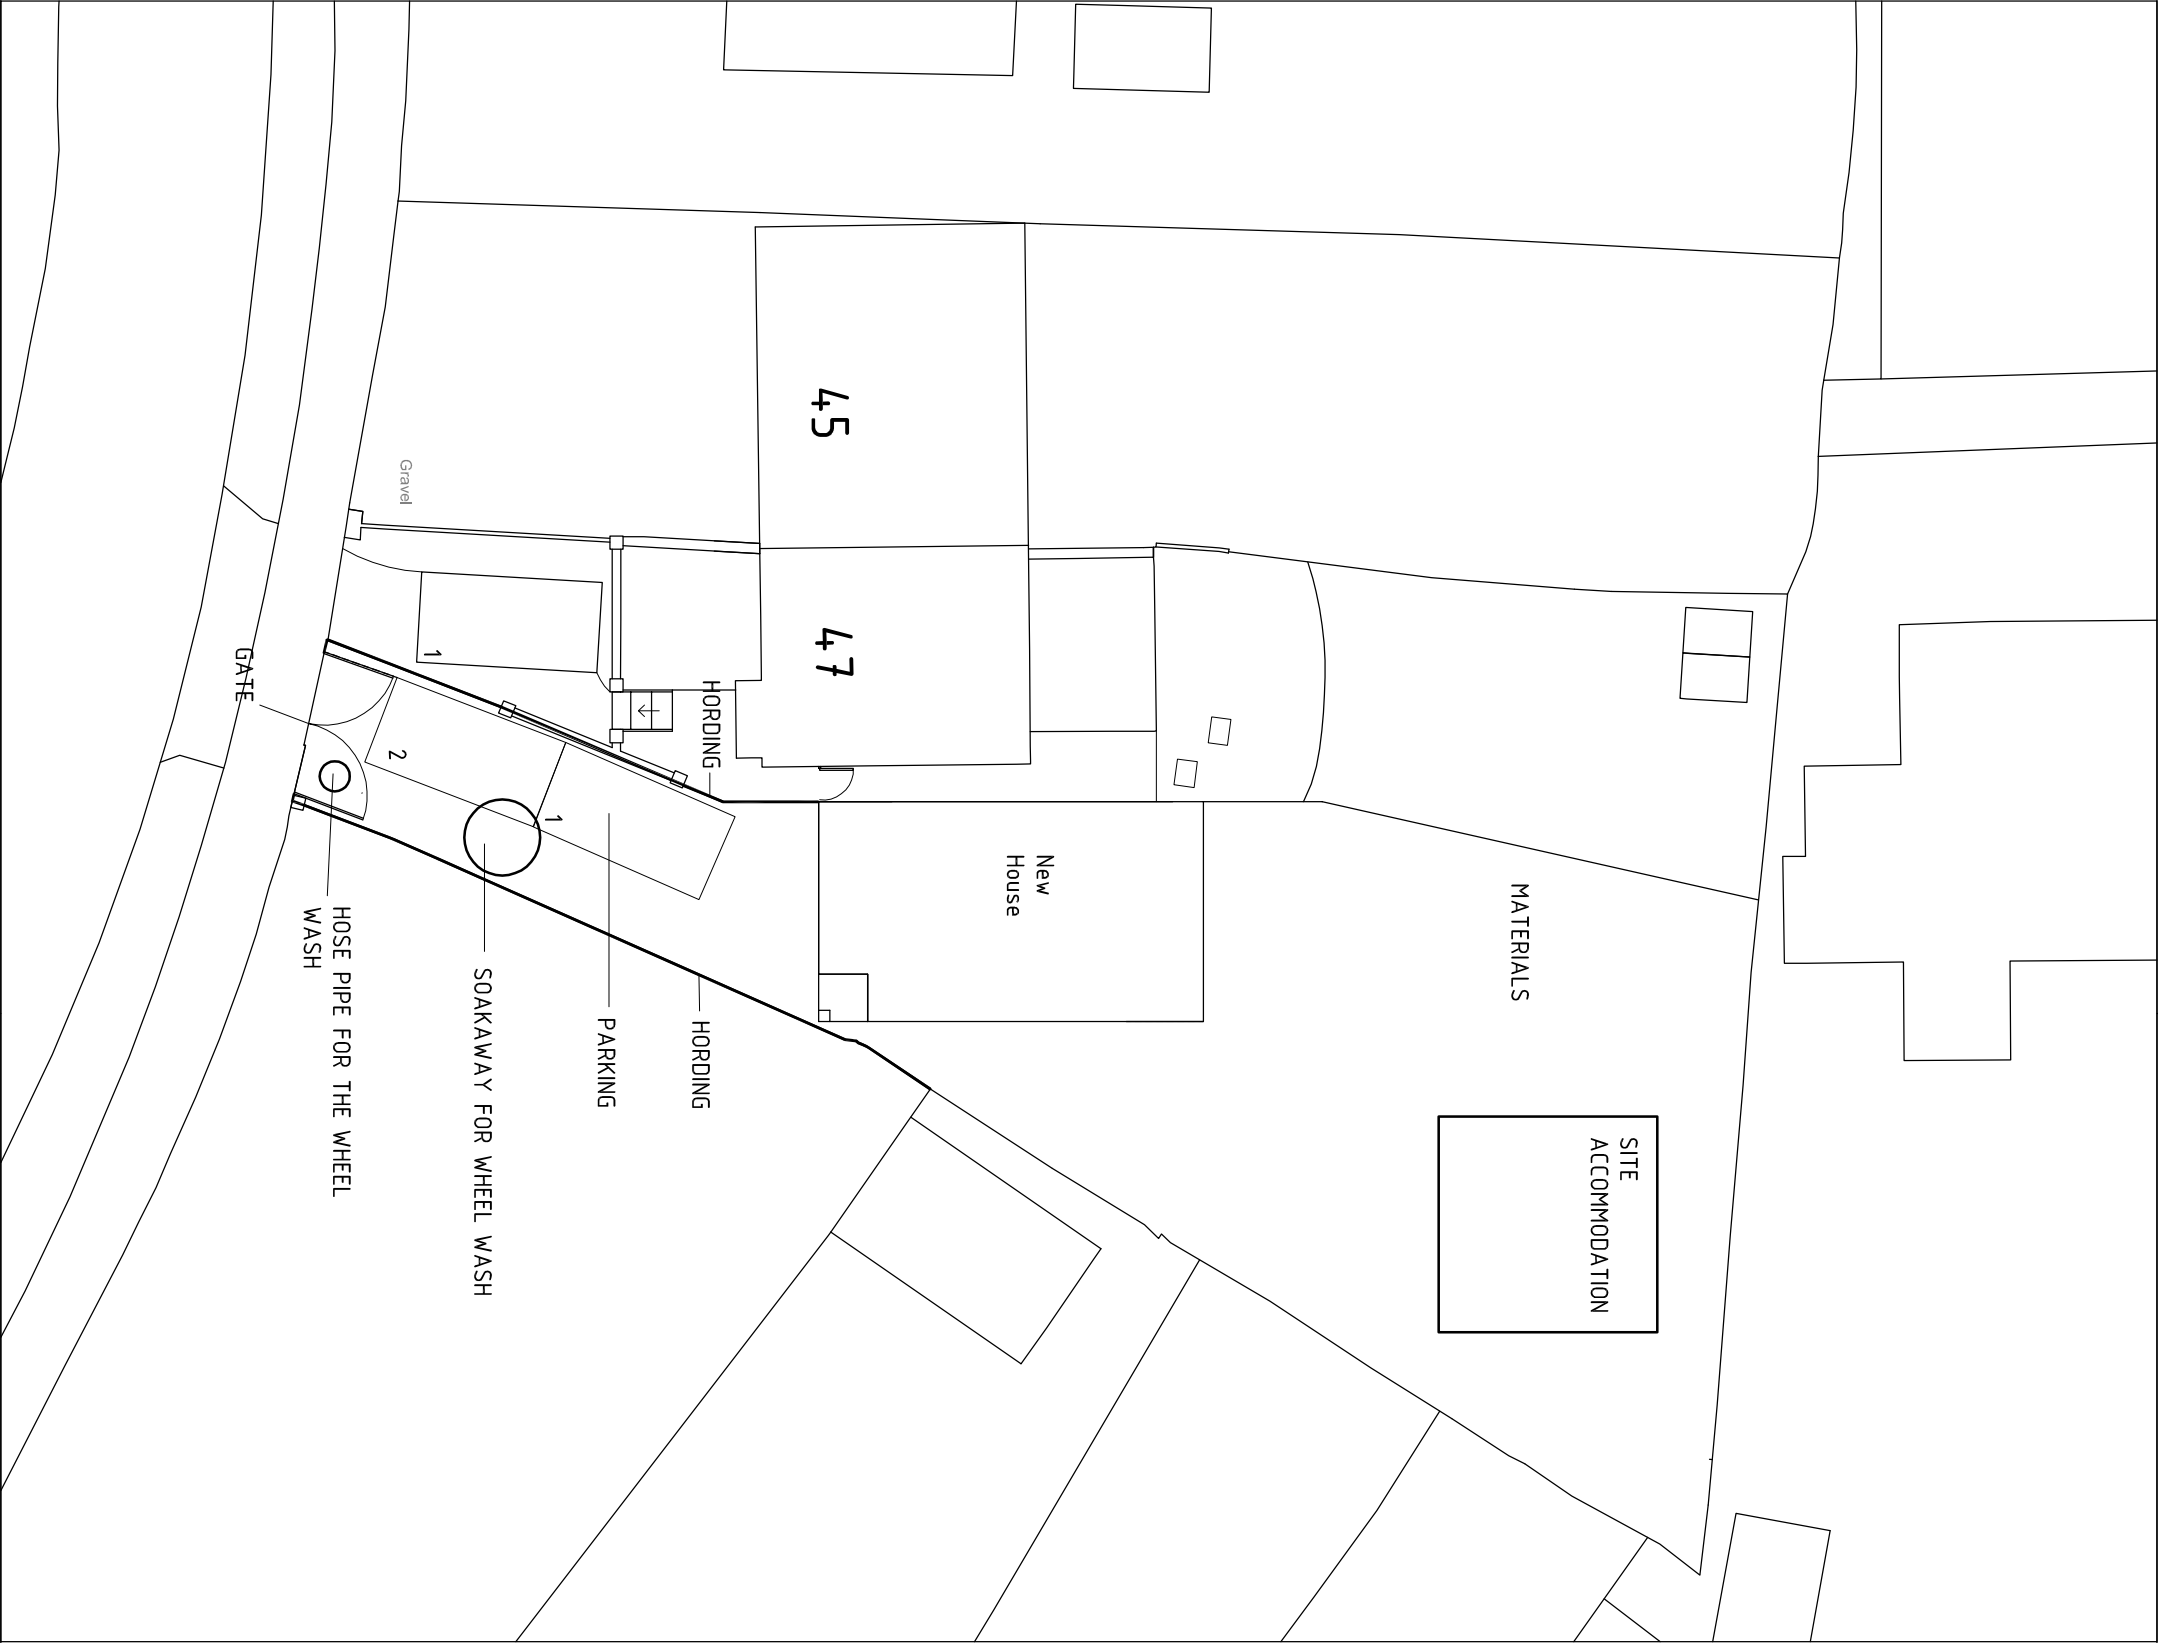


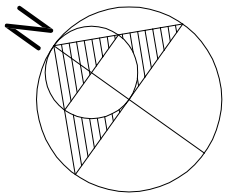

W.M. GRAHAM ASSOCIATES
RIBA CHARTERED ARCHITECTS
1 Peach Street
Wokingham
Berkshire
RG40 1XJ
Tel: 0118 9770464
Email: wmg_architects@btconnect.com
Website: www.wmgramham-architects.co.uk

JOB
4.7 ASHAMPSTEAD ROAD
READING
RG30 3LA

TITLE
CONDITIONS

SCALE	DATE	DRAWN BY
1:200 @ A3	OCT 17	CG
JOB NO	DRAWING NO	REVISION
2996	101	—