N
W E
S

Legend:

Site Boundary Proposed Development


Site Address:

12 EASTERN AVENUE, READING, RG1 5RY

PLANNING

0 5 25 50m


Scale 1:500

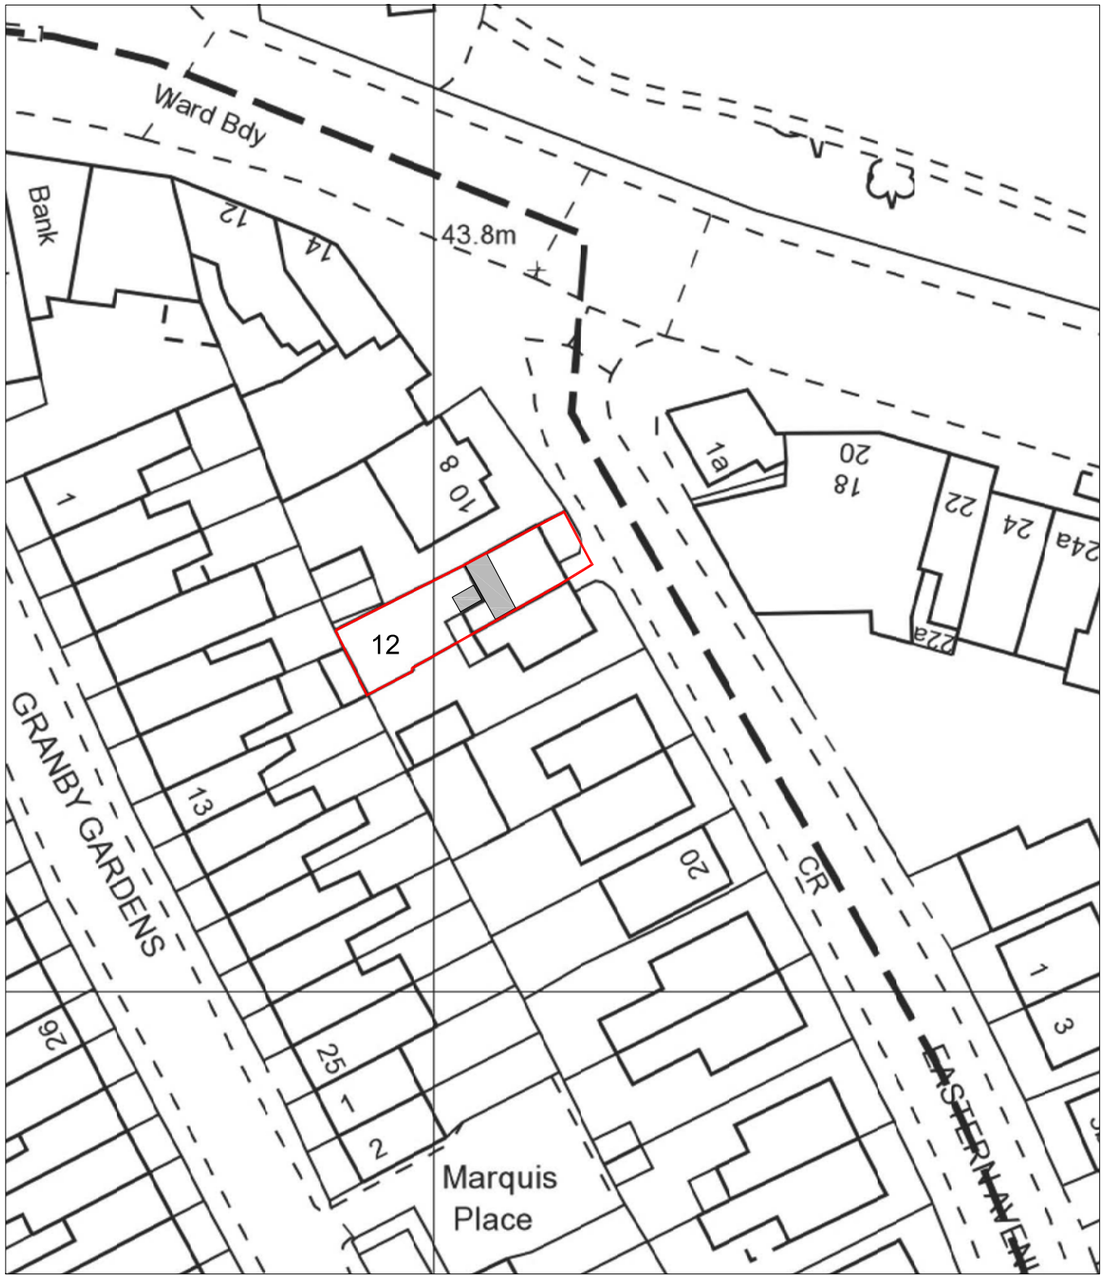

Block Plan 1:500

0 12.5 62.5 125m

Scale 1:1250

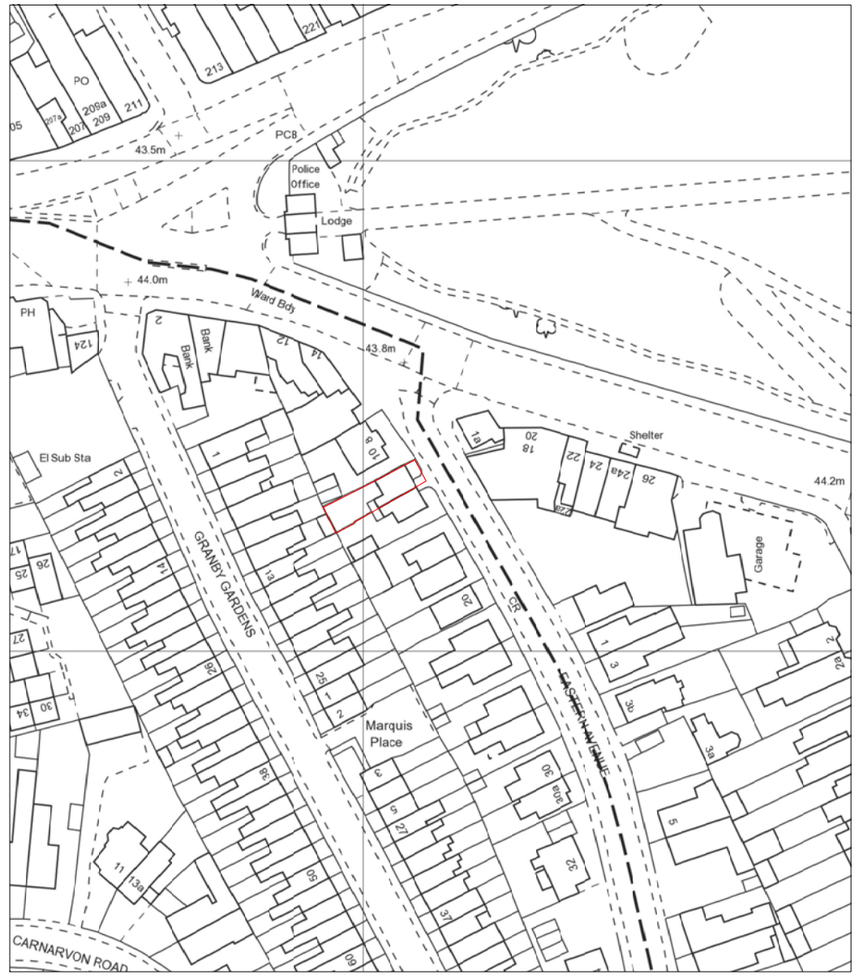

Site Location Plan 1:1250

Rev	Date	Description	Drn By
-	-	-	-
-	-	-	-
-	-	-	-

NOTES
1. This drawing is copyright of: KENNET DESIGN LTD. Reproduction is only to take place with our written authority.
2. These Plans are subject to 'Planning and Building Regulation Approval' or any other statute in law before building commences.
3. Any structural work where mentioned on the drawing is subject to a qualified structural and civil engineer calculations before building work commences.
4. All drawings marked preliminary or planning are not to be built or manufactured from.
5. If any discrepancies are found in the drawings these are to be brought to the attention of KENNET DESIGN for rectification.
6. Boundary line indicative only. Exact location must be determined on site before building work commences.

Drawing Title:
Block and Site Location Plans

Project & Drawing Number:	*Rev:*	*Scale:*	*Sheet size:*	*Date:*
17.12EA.P.SITE.01	-	Varies	A3	Apr'17

4 Scotchel Green
Pewsey
Wiltshire
SN9 5AU
info@kennetdesign.co.uk
www.kennetdesign.co.uk

KennetDesign
ARCHITECTURE & PLANNING