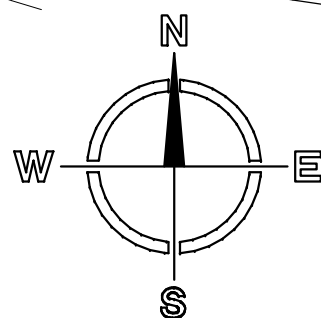
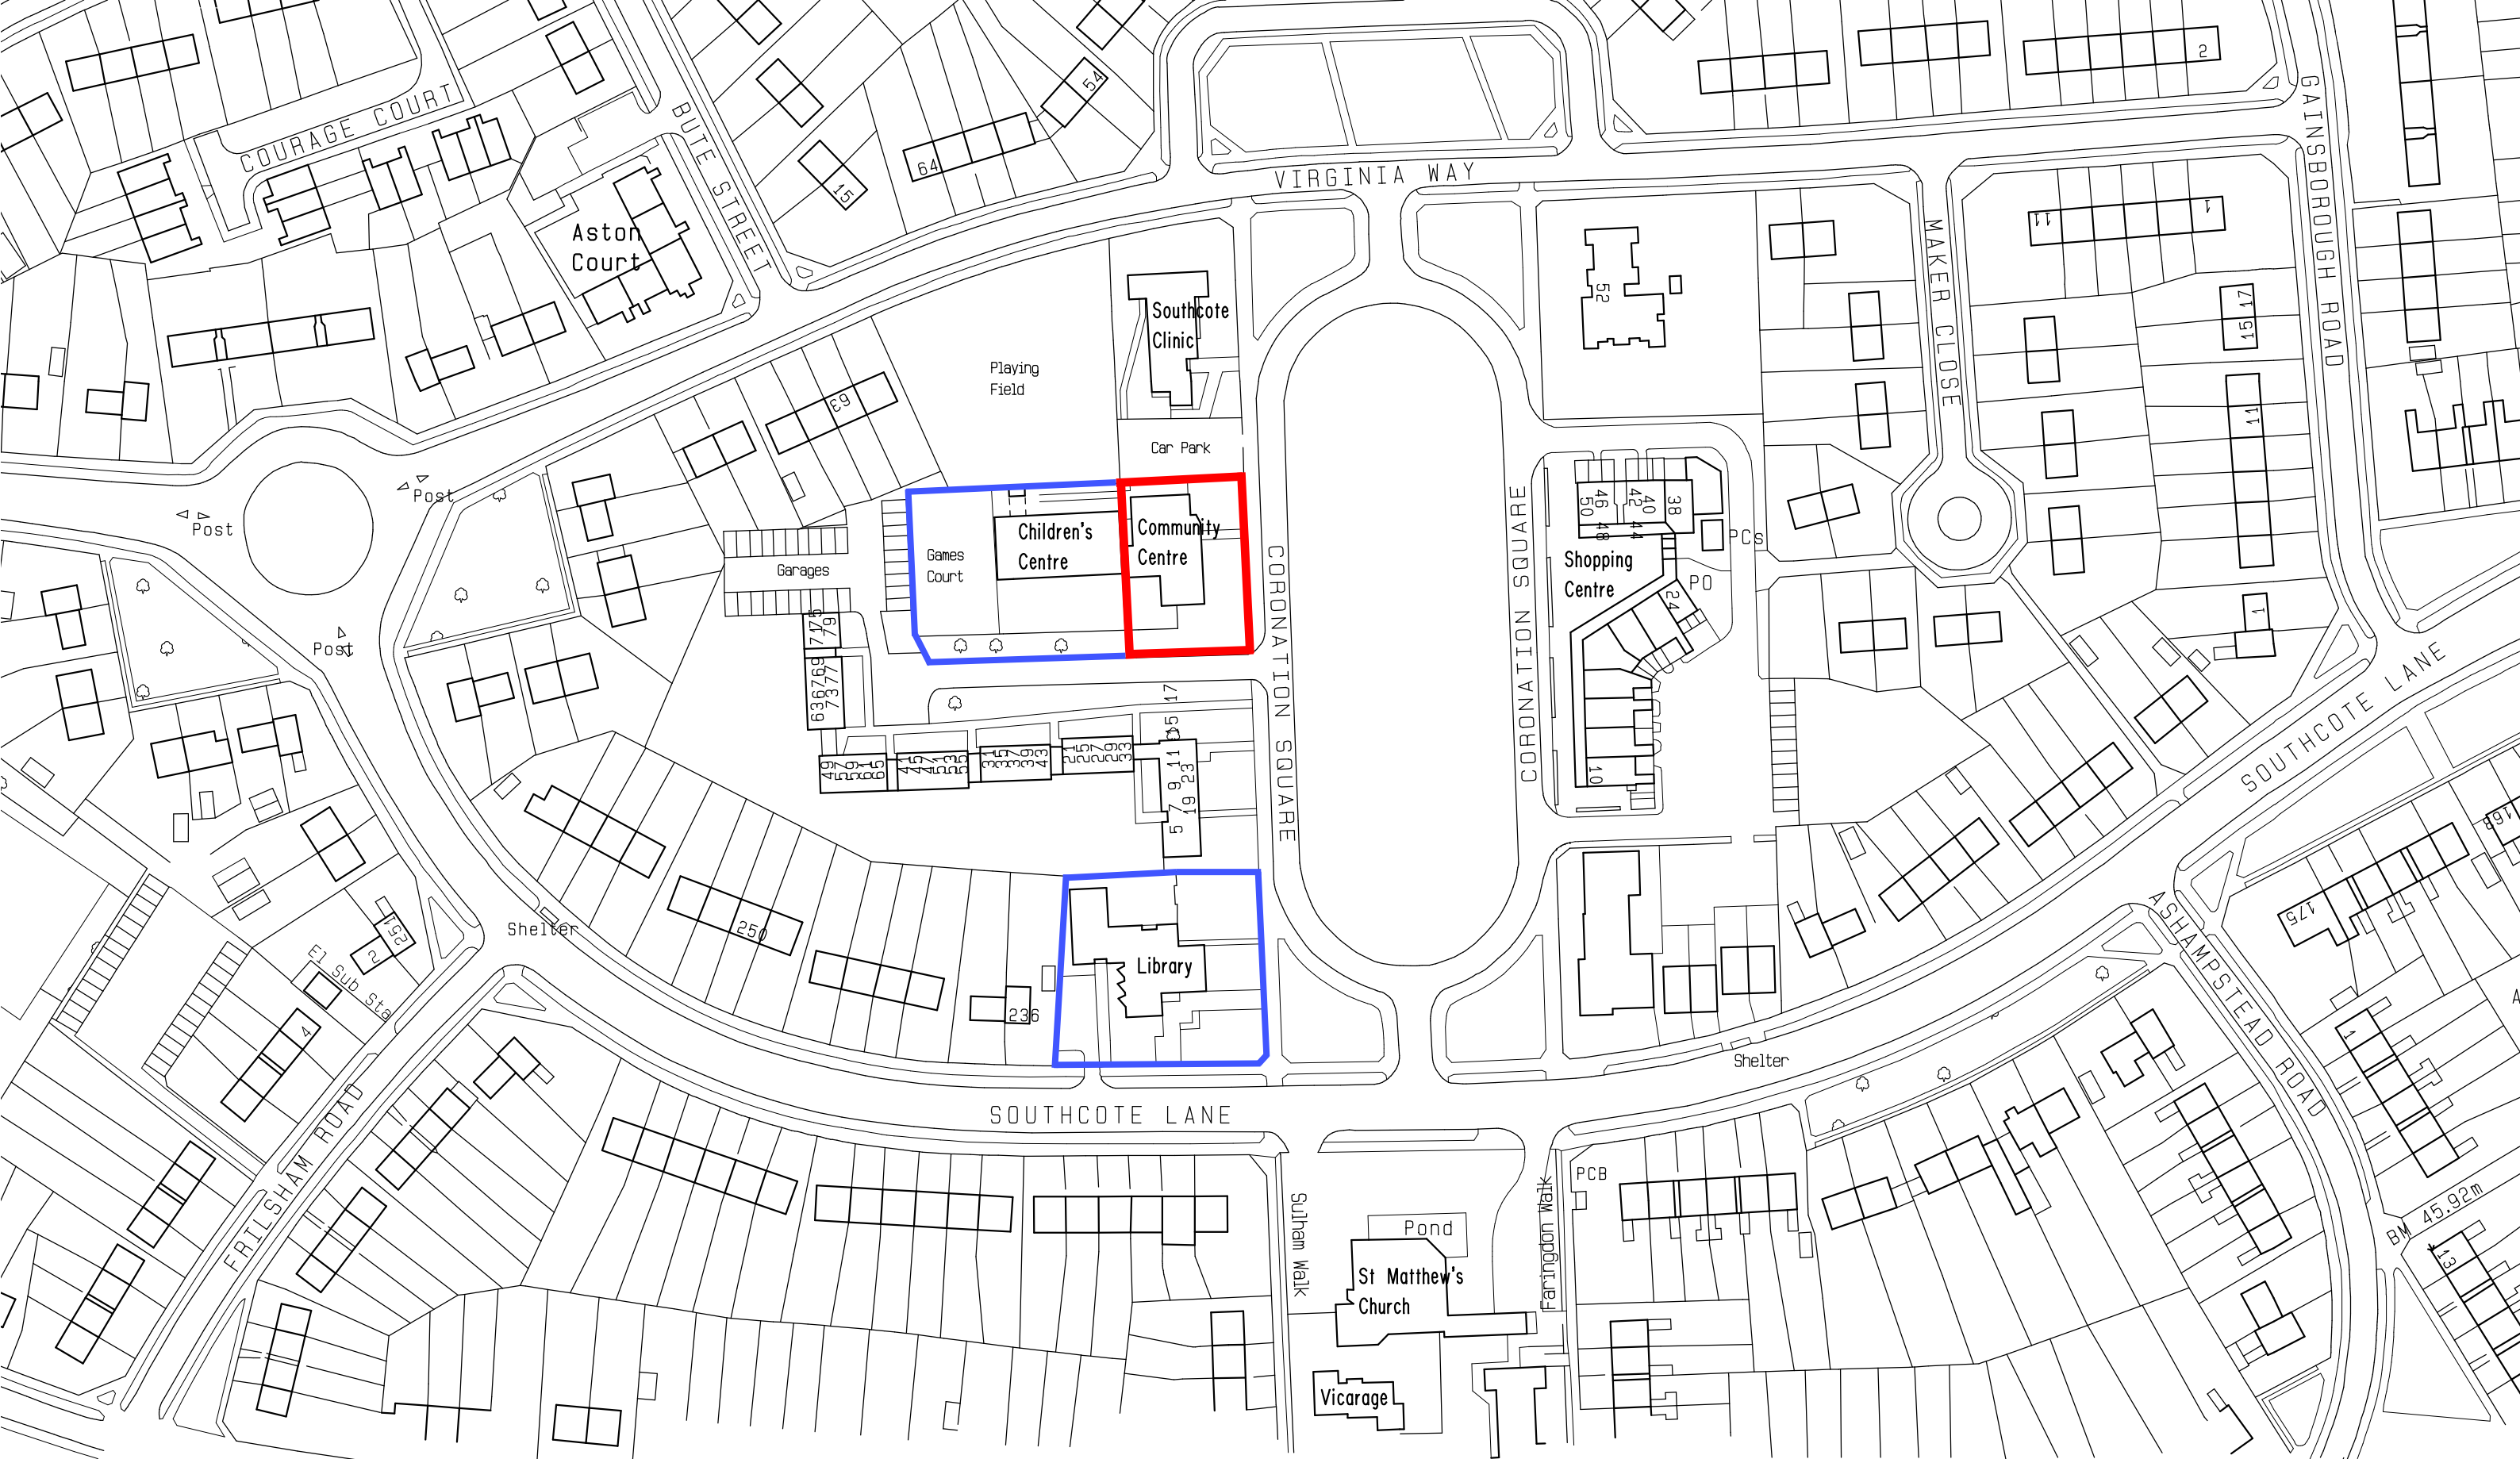


Reading
Borough Council

Southcote Community Centre,
Coronation Square,
Southcote,
Reading RG30 3QP

CORPORATE PROPERTY SERVICES

19 Bennet Road, Reading RG2 0QX - Tel: 0118 937 3094

Proposed Extension for new
Community Hub

LOCATION PLAN

Drawn by: CRR
Checked by:
Date: 20/06/2016
Scale: 1:1250 (A3 paper)
Drawing No: HNS/16/001/01