



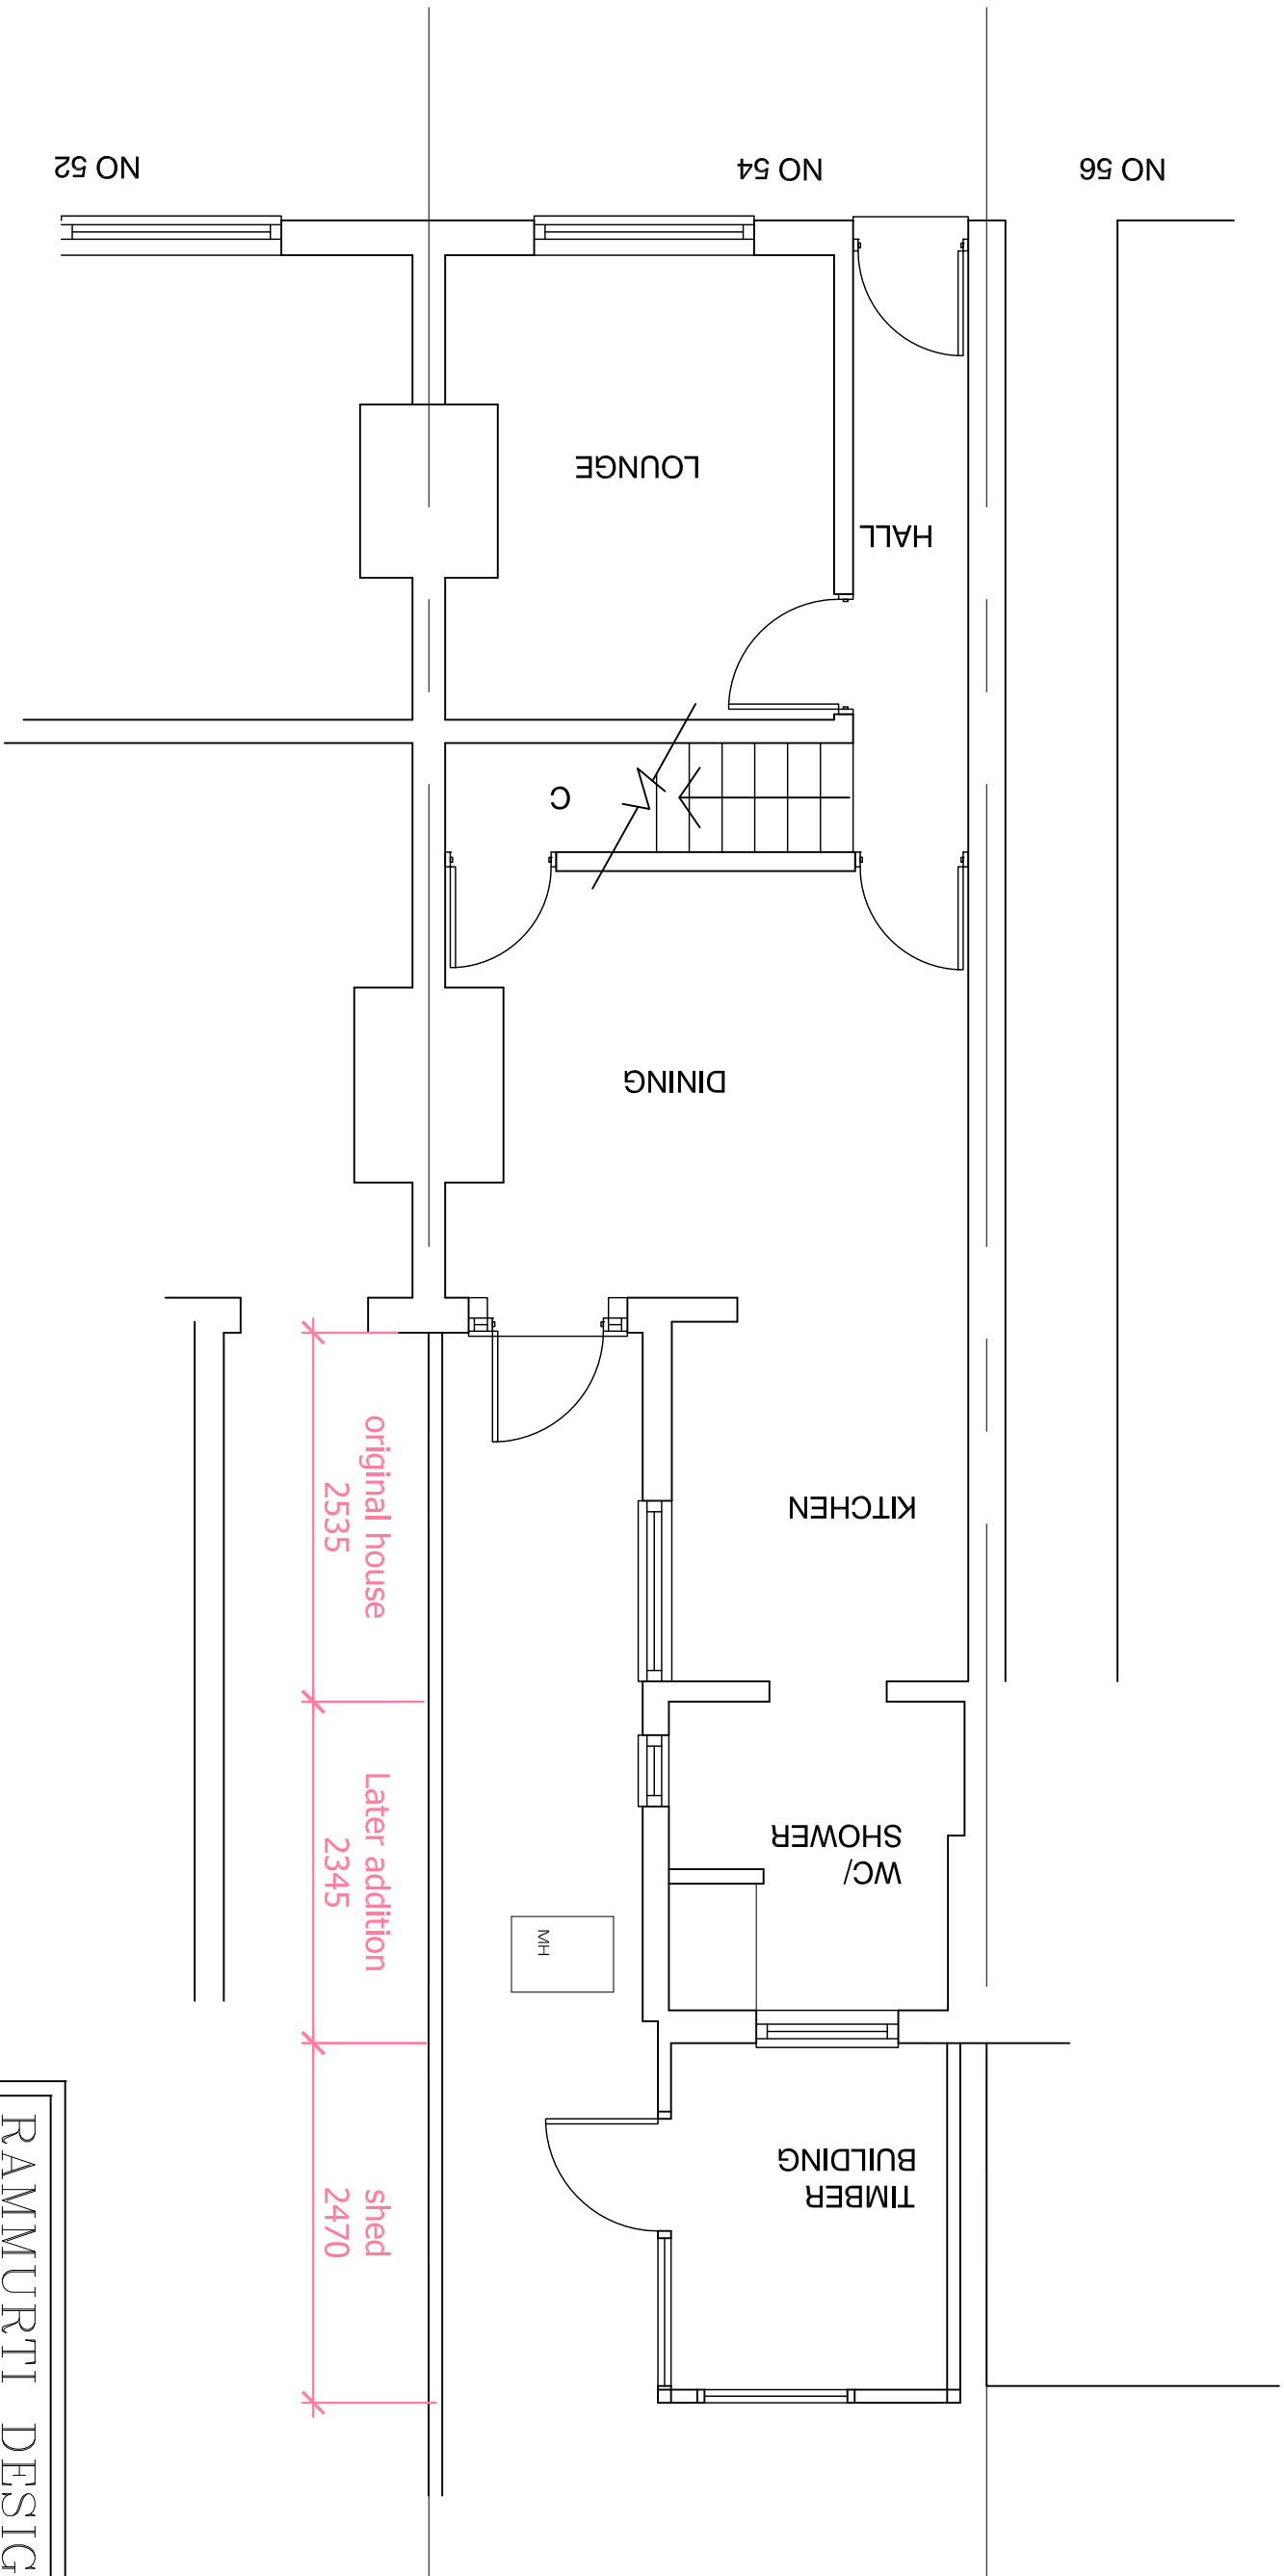

PLANS ground

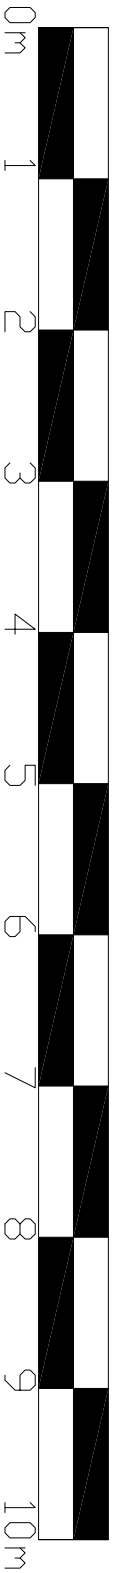

RAMMURTI DESIGN LTD
ARCHITECTURAL & PLANNING SERVICES
268 TILEHURST ROAD, READING RG30 2NE
TEL/FAX: 01189510628 MOB: 07799883574

**PROPOSED REPLACEMENT OF TIMBER
BUILDING WITH MASONRY CONSTRUCTED
BUILDING AND NEW ROOF TO CREATE
SHOWER ROOM AND IMPROVED KITCHEN
FACILITY TO EXISTING DWELLING..**

at No 54 FOXHILL ROAD, READING RG1

PLANS AS EXISTING - GROUND FLOOR
for Mr HAROON NAWAZ

Scale:1/50 Date: APRIL 2015 **HN:104 Rev -**