



Serial number: 109255  
© Crown copyright and database right 2017  
Ordnance Survey licence 100048957  
Reproduction in whole or in part is prohibited  
without the prior permission of Ordnance Survey

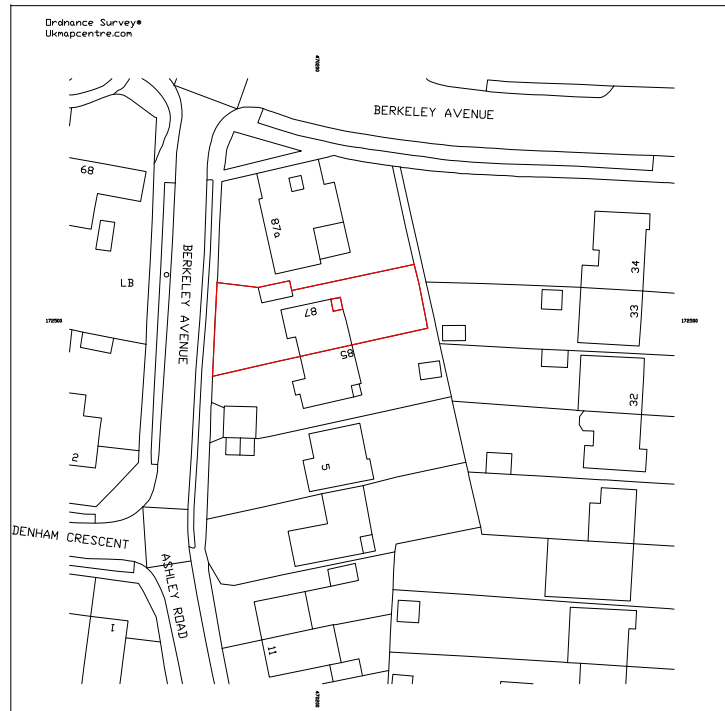

LOCATION PLAN 1: 1250

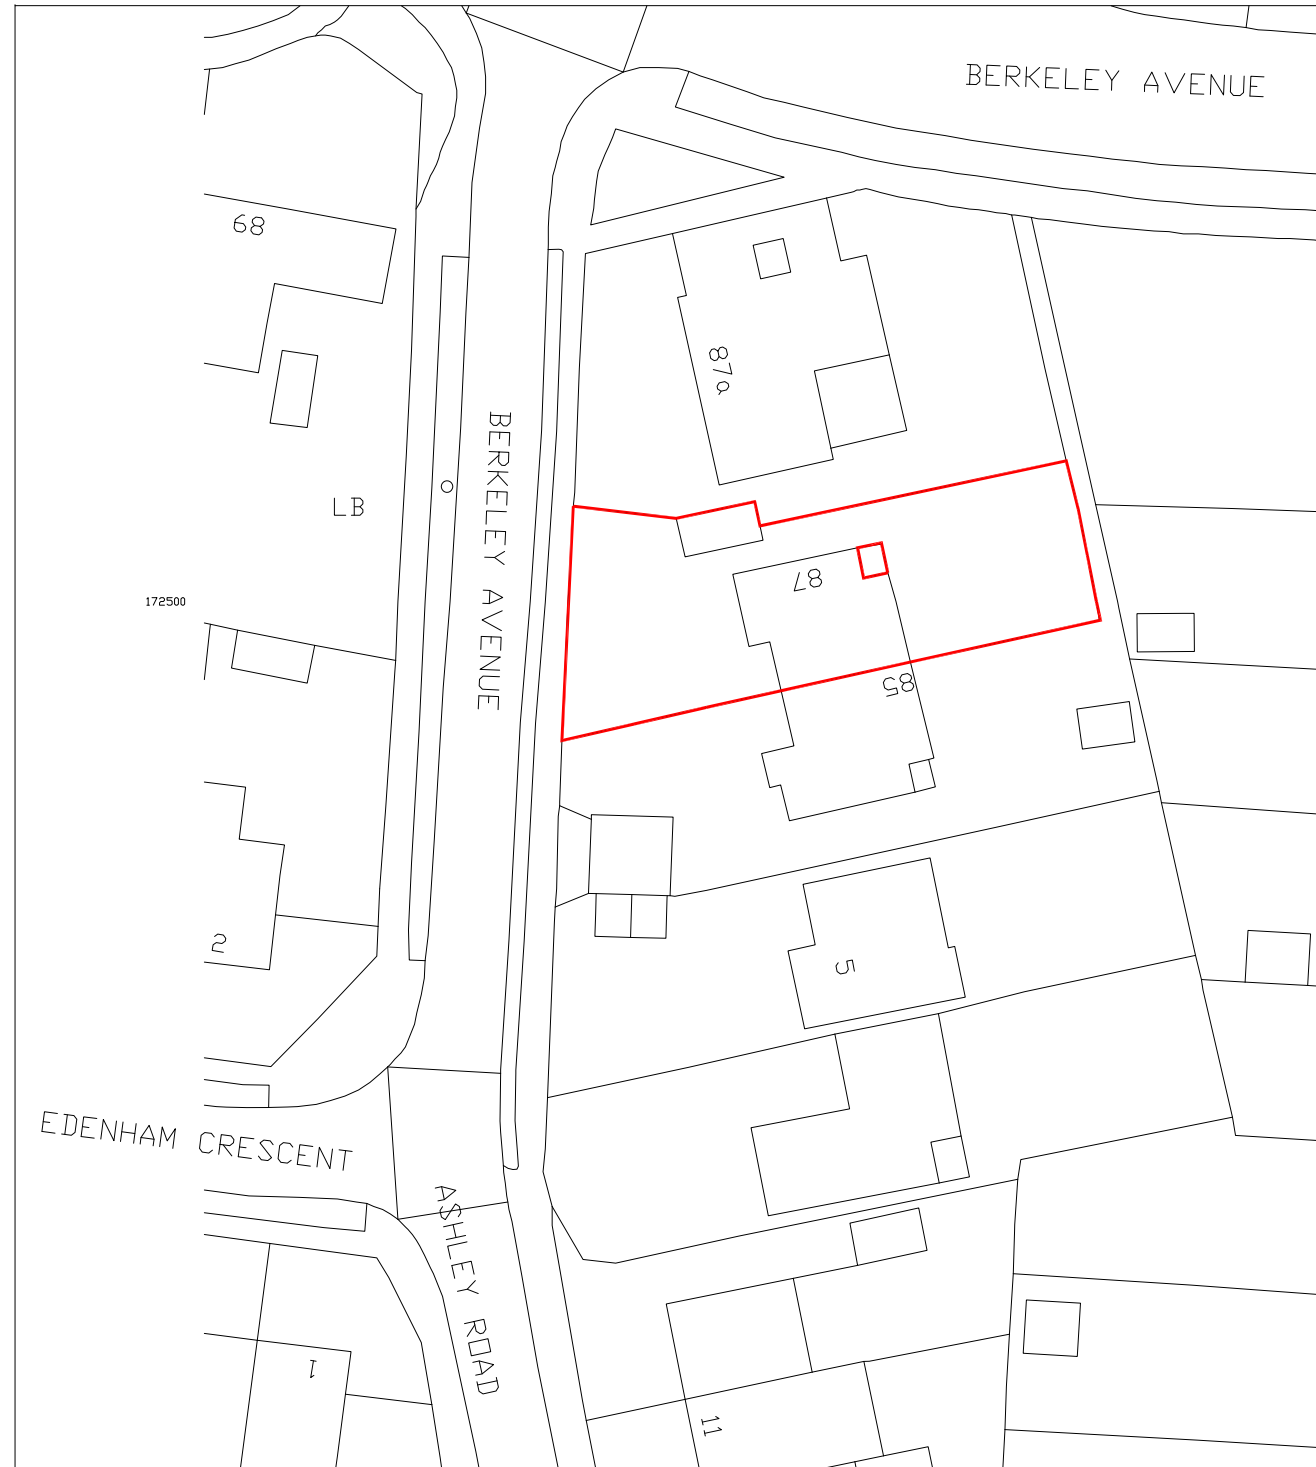

BLOCK PLAN 1: 500



Scale 1:1250 (M) 0 12.5 25 37.5 50 62.5

Scale 1:500 (M) 0 5 10 15 20 25

**Architect:** Chloe Fiorini  
RIBA Chartered Member: 11134242  
ARB Registered: 075972D

**Client:** Mr & Mrs Talbot  
**Project:** The Ives, 87 Berkeley Avenue, Reading, Berkshire, RG1 6HS  
**Description:** Location Plan & Block Plan

**Status:** Planning  
**Scale:** 1:1250 / 1:500 @ A3  
**Drawing Number:** P - 01  
**Date:** 14.02.2107  
**Rev:**