



Inbound

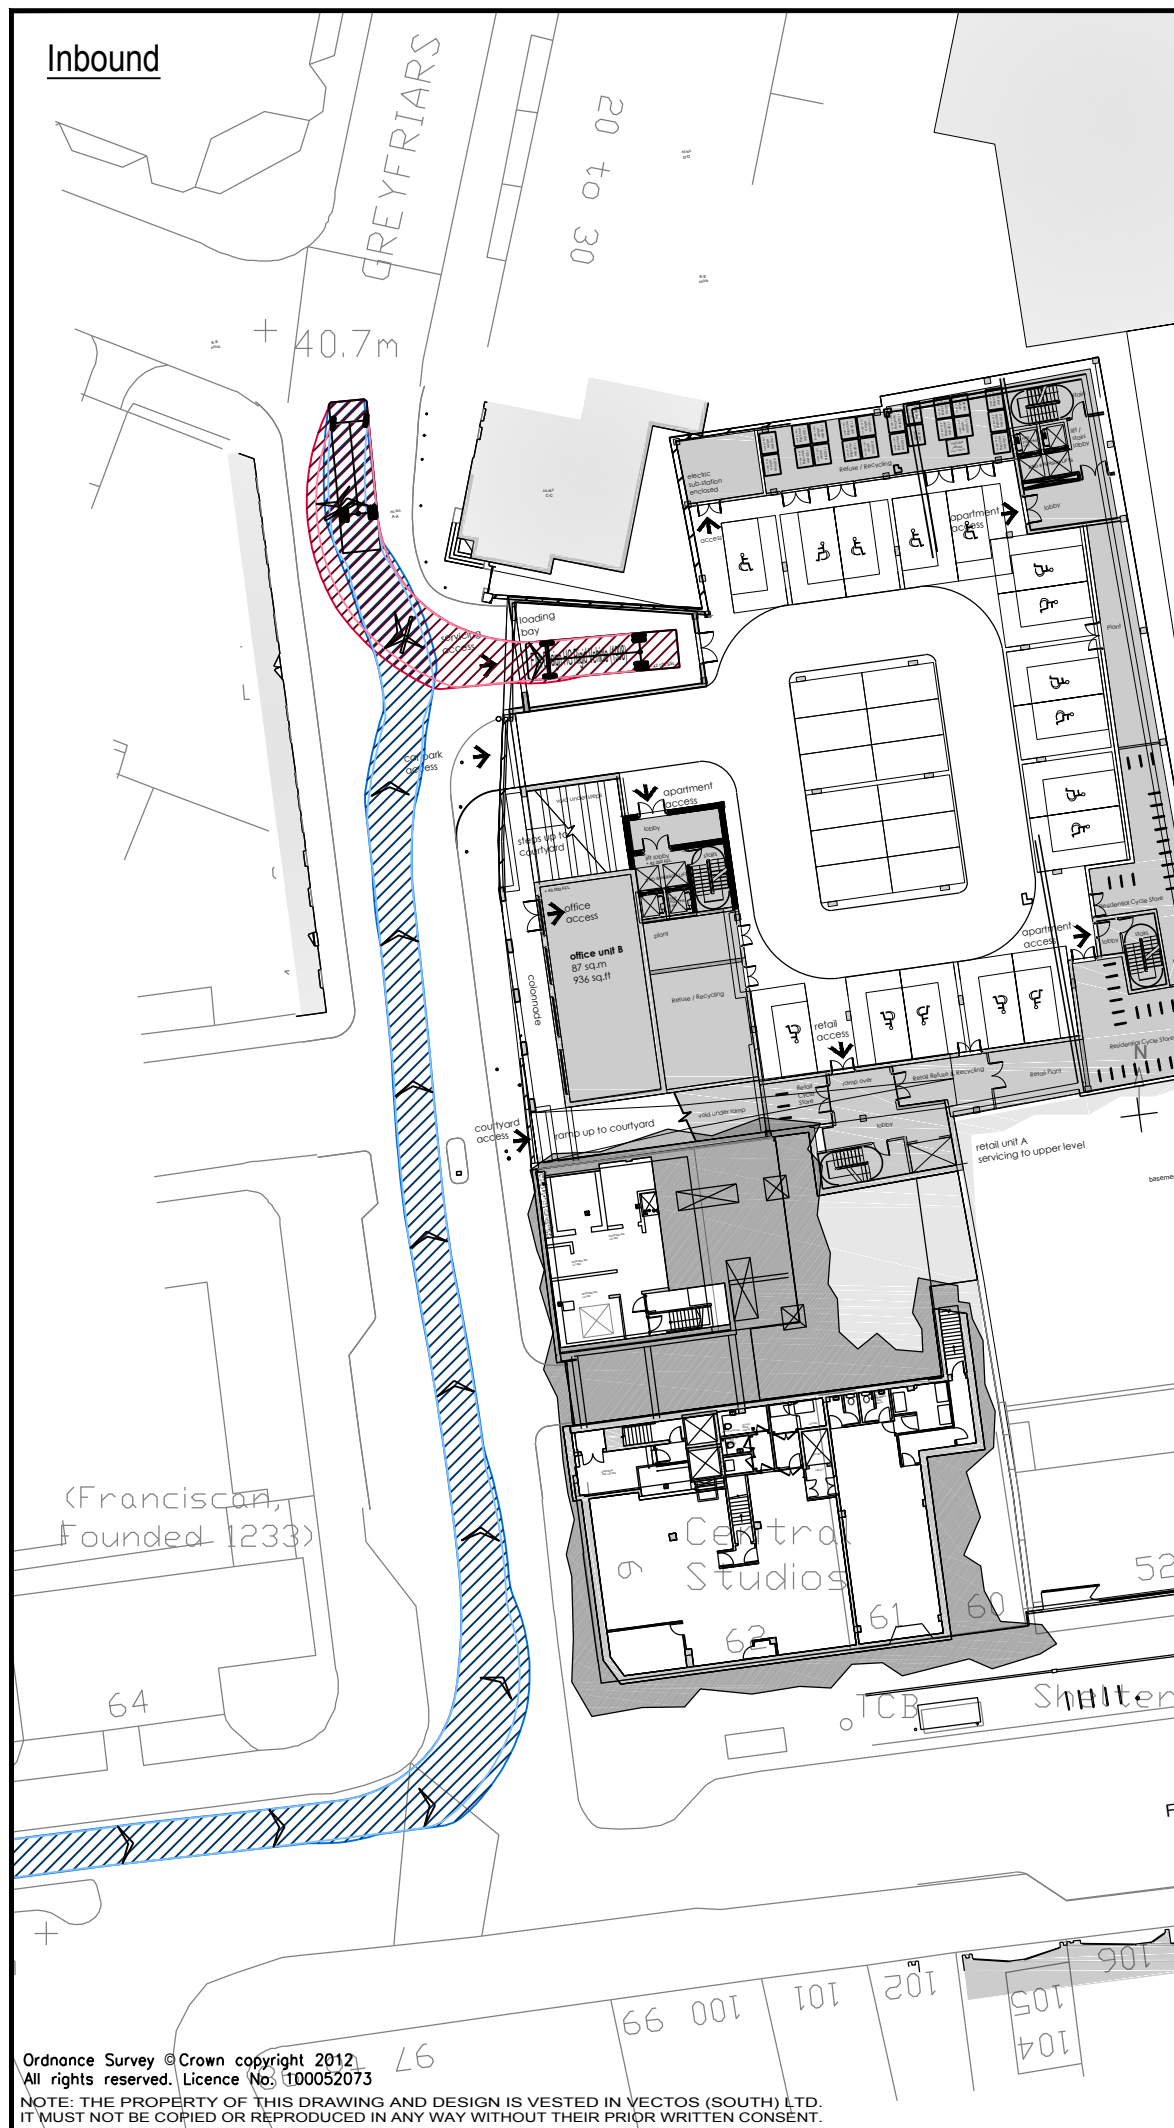


Outbound

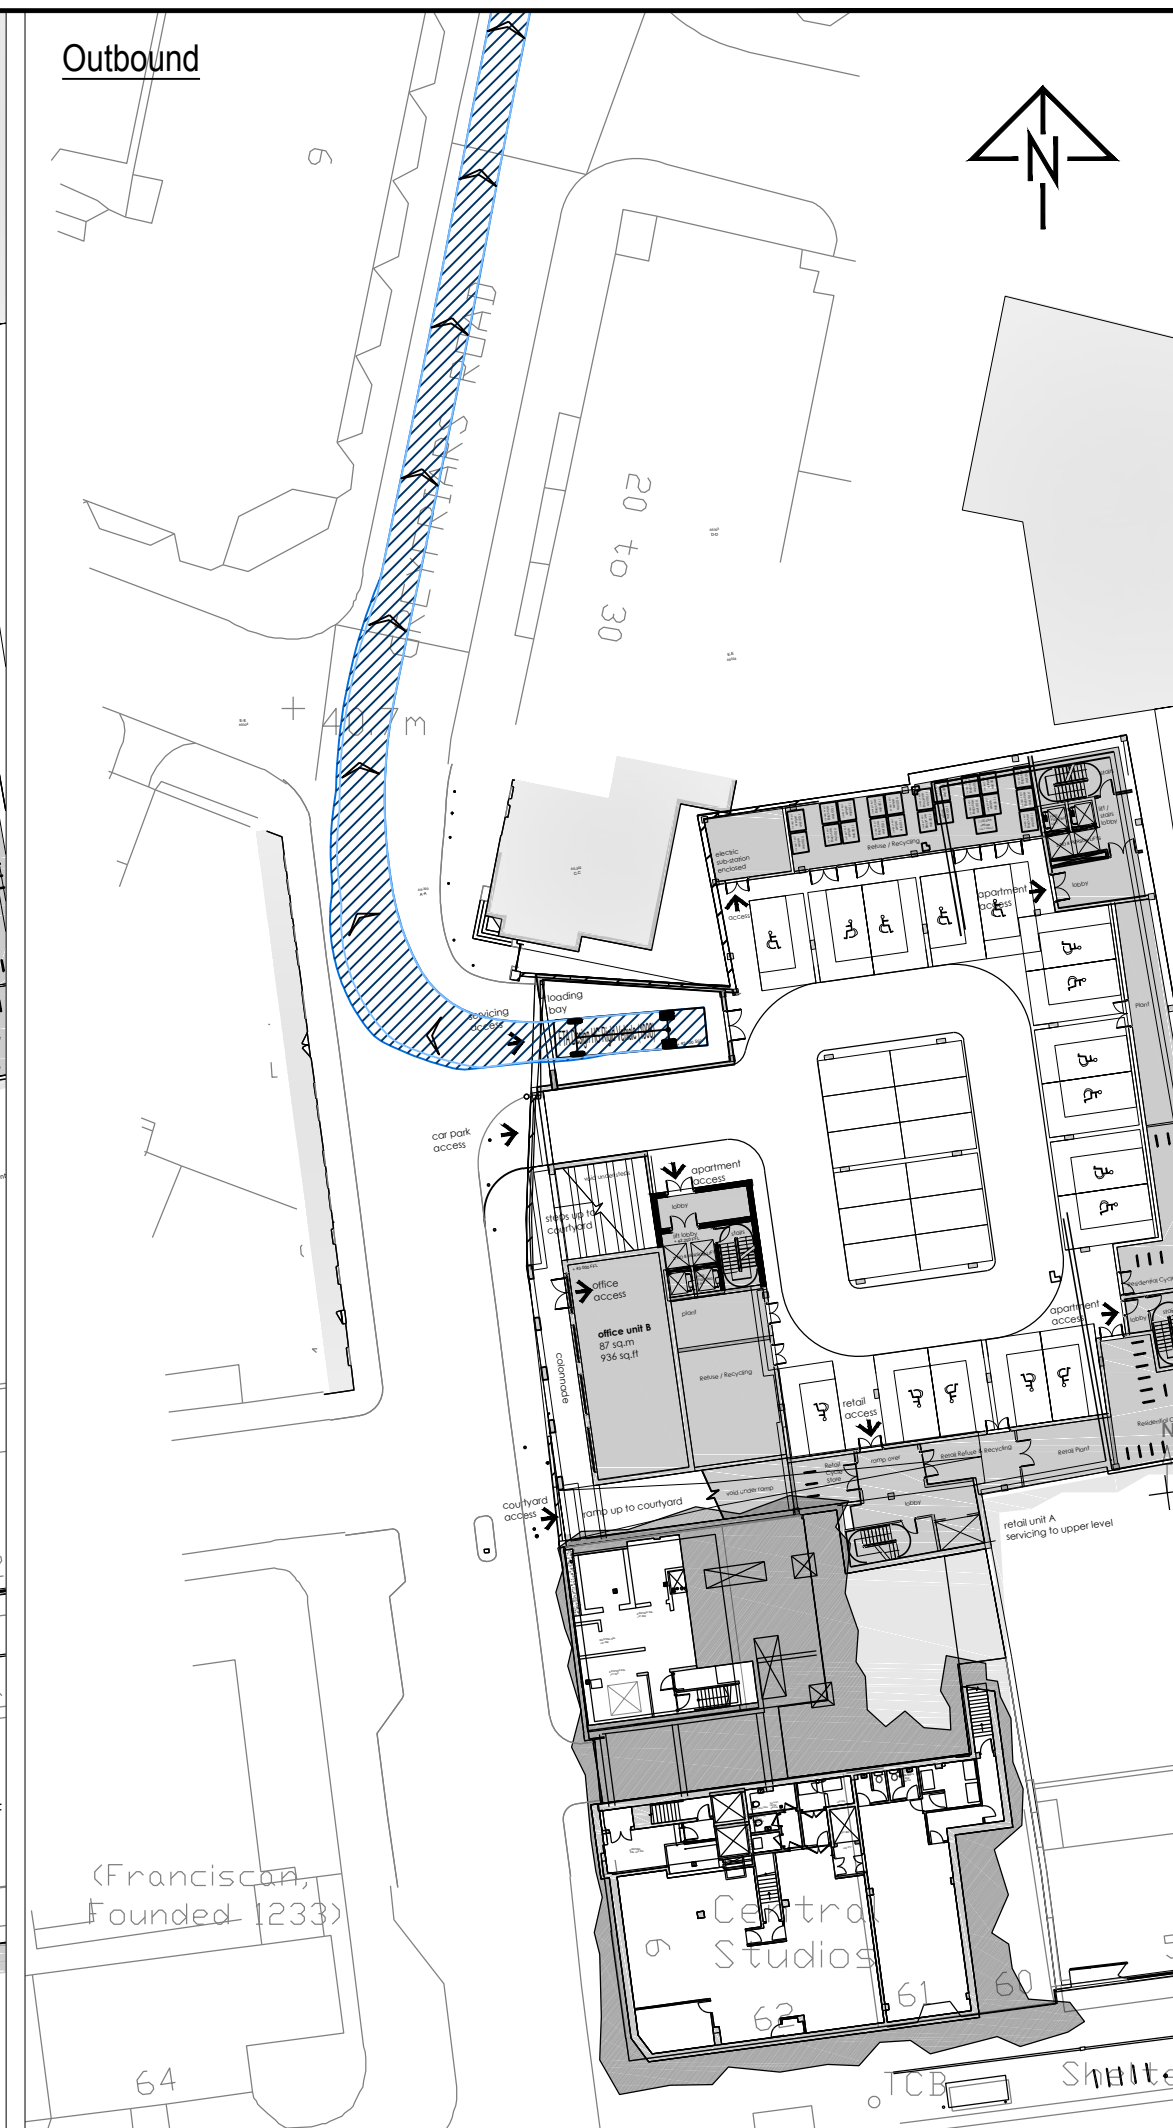

Notes:

1. This is not a construction drawing and is intended for illustrative purposes only.
2. White lining is indicative only.
3. Based on LDA Architects layout: 1509-PL2_22 & 23

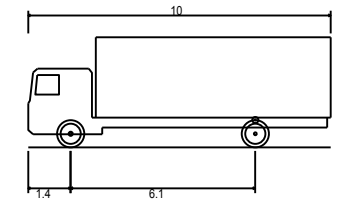

FTA Design HG Rigid Vehicle (1998)
 Overall Length 10.000m
 Overall Width 2.500m
 Overall Body Height 3.645m
 Min Body Ground Clearance 0.440m
 Track Width 2.470m
 Lock-to-lock time 3.00s
 Curb to Curb Turning Radius 11.000m

REV.	DETAILS	DRAWN	CHECKED	DATE

CLIENT:
Aviva Investors Pensions Limited

PROJECT:
Friar Street, Reading

DRAWING TITLE:
**Swept Path Analysis
 Proposed Servicing
 10.0m Rigid Vehicle**

SCALES:
1:500 at A3

DRAWN: TF CHECKED: KH DATE: 22.07.2016



Network Building, 97 Tottenham Court Road, London W1T 4TP
 t: 020 7580 7373 e: enquiries@vectos.co.uk

DRAWING NUMBER: **162197/AT/A02** REVISION: .