

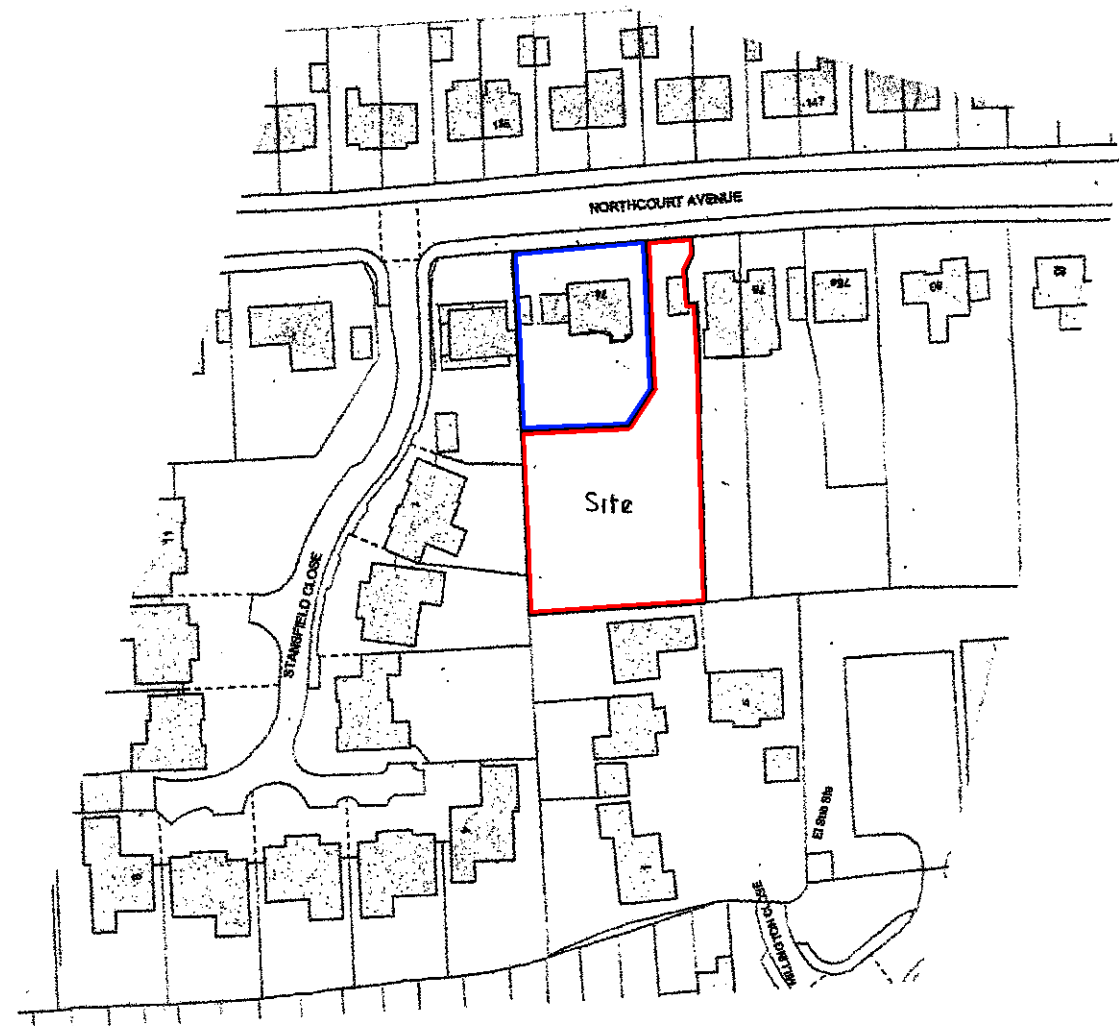
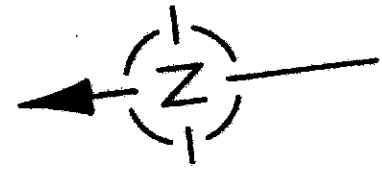


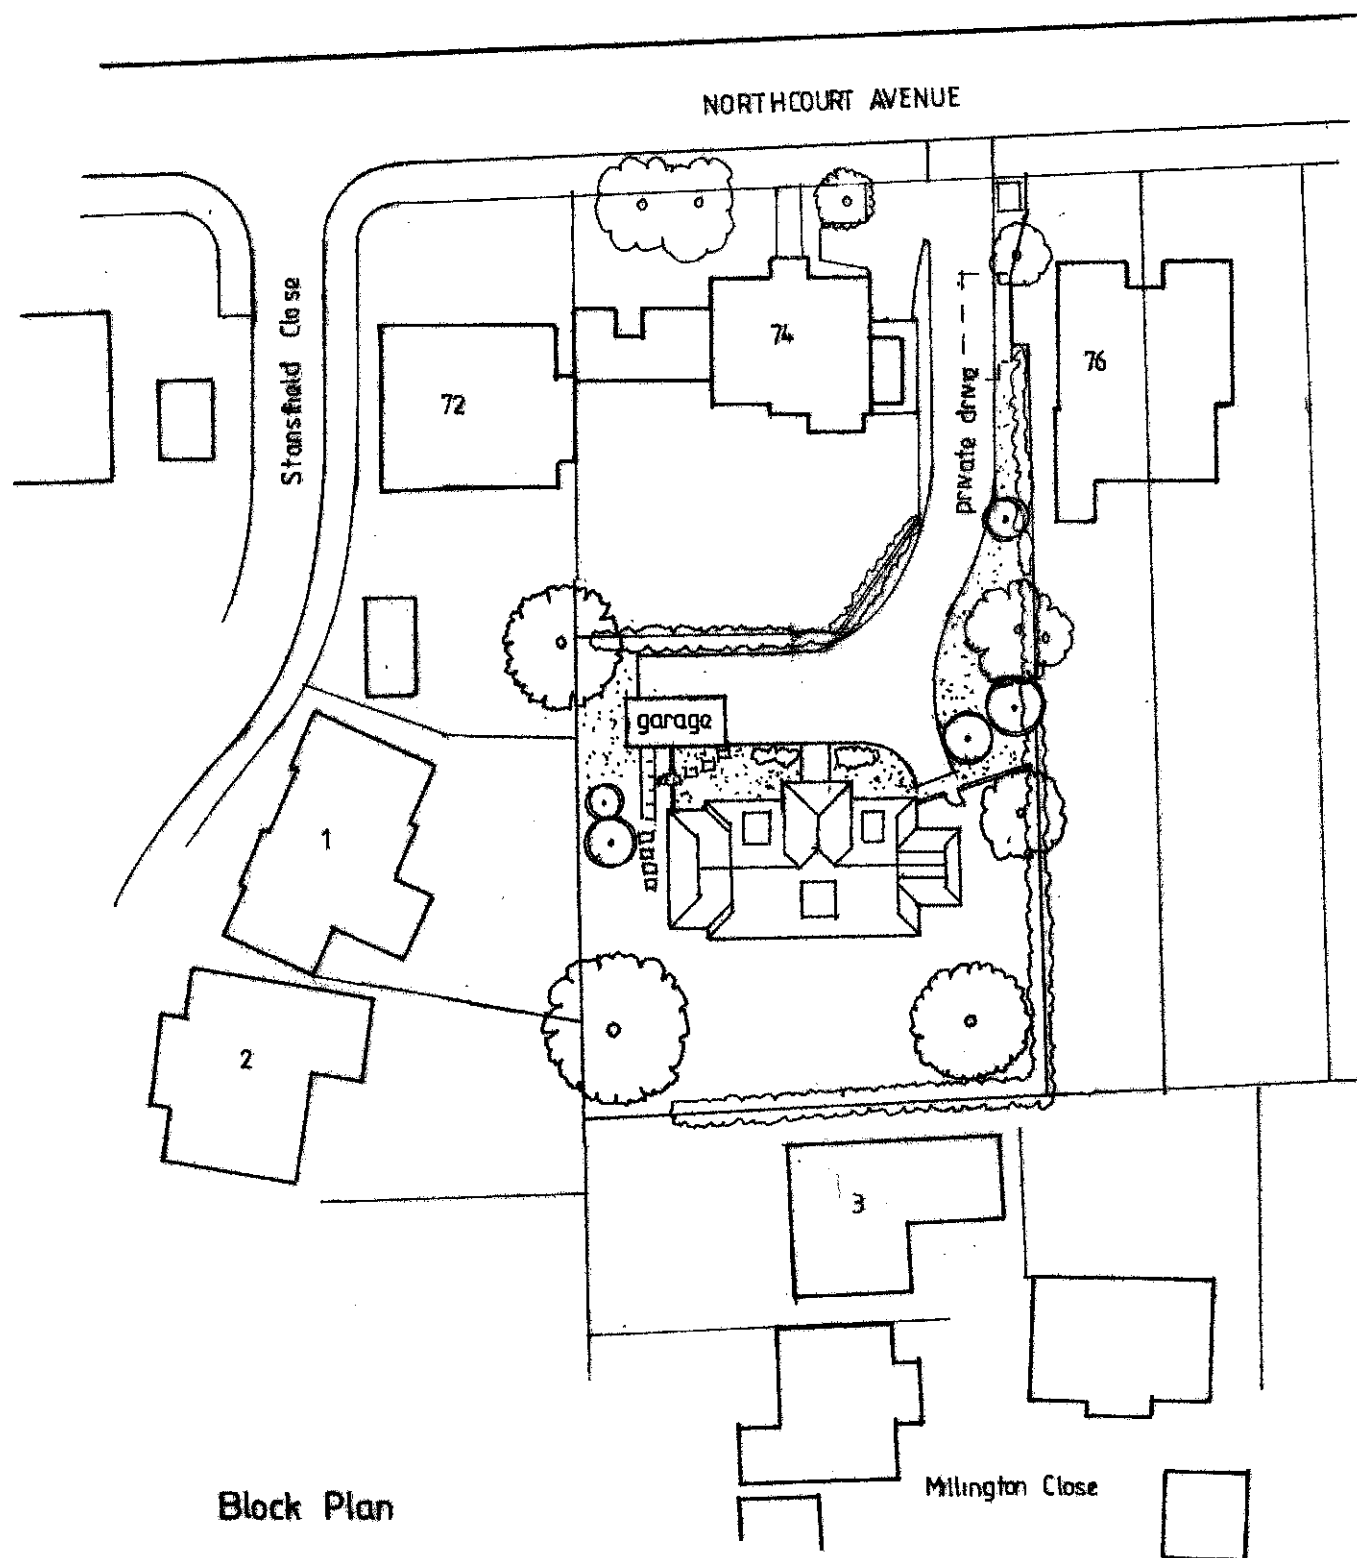

Location Plan

Block Plan

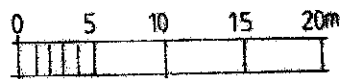

New House, 74 Northcourt Avenue,
Reading, Berkshire.
for Mr. & Mrs. T. Abram.

Location &
Block Plans
Garage Elevations
1:1250
+500
July 2015

Matt Andrews
Architect
24 Northcourt Avenue
Reading RG2 7HA
Berkshire

SF 6 Rev E
Rev E 2017.06.22