


The copyright of this drawing is vested with Corstorphine + Wright Ltd and must not be copied or reproduced without the consent of the company.

Figured dimensions only to be taken from this drawing. DO NOT SCALE.
All contractors must visit the site and be responsible for checking all setting out dimensions and notifying the architect of any discrepancies prior to any manufacture or construction work.

NOTES:

Locations of Proposed Application

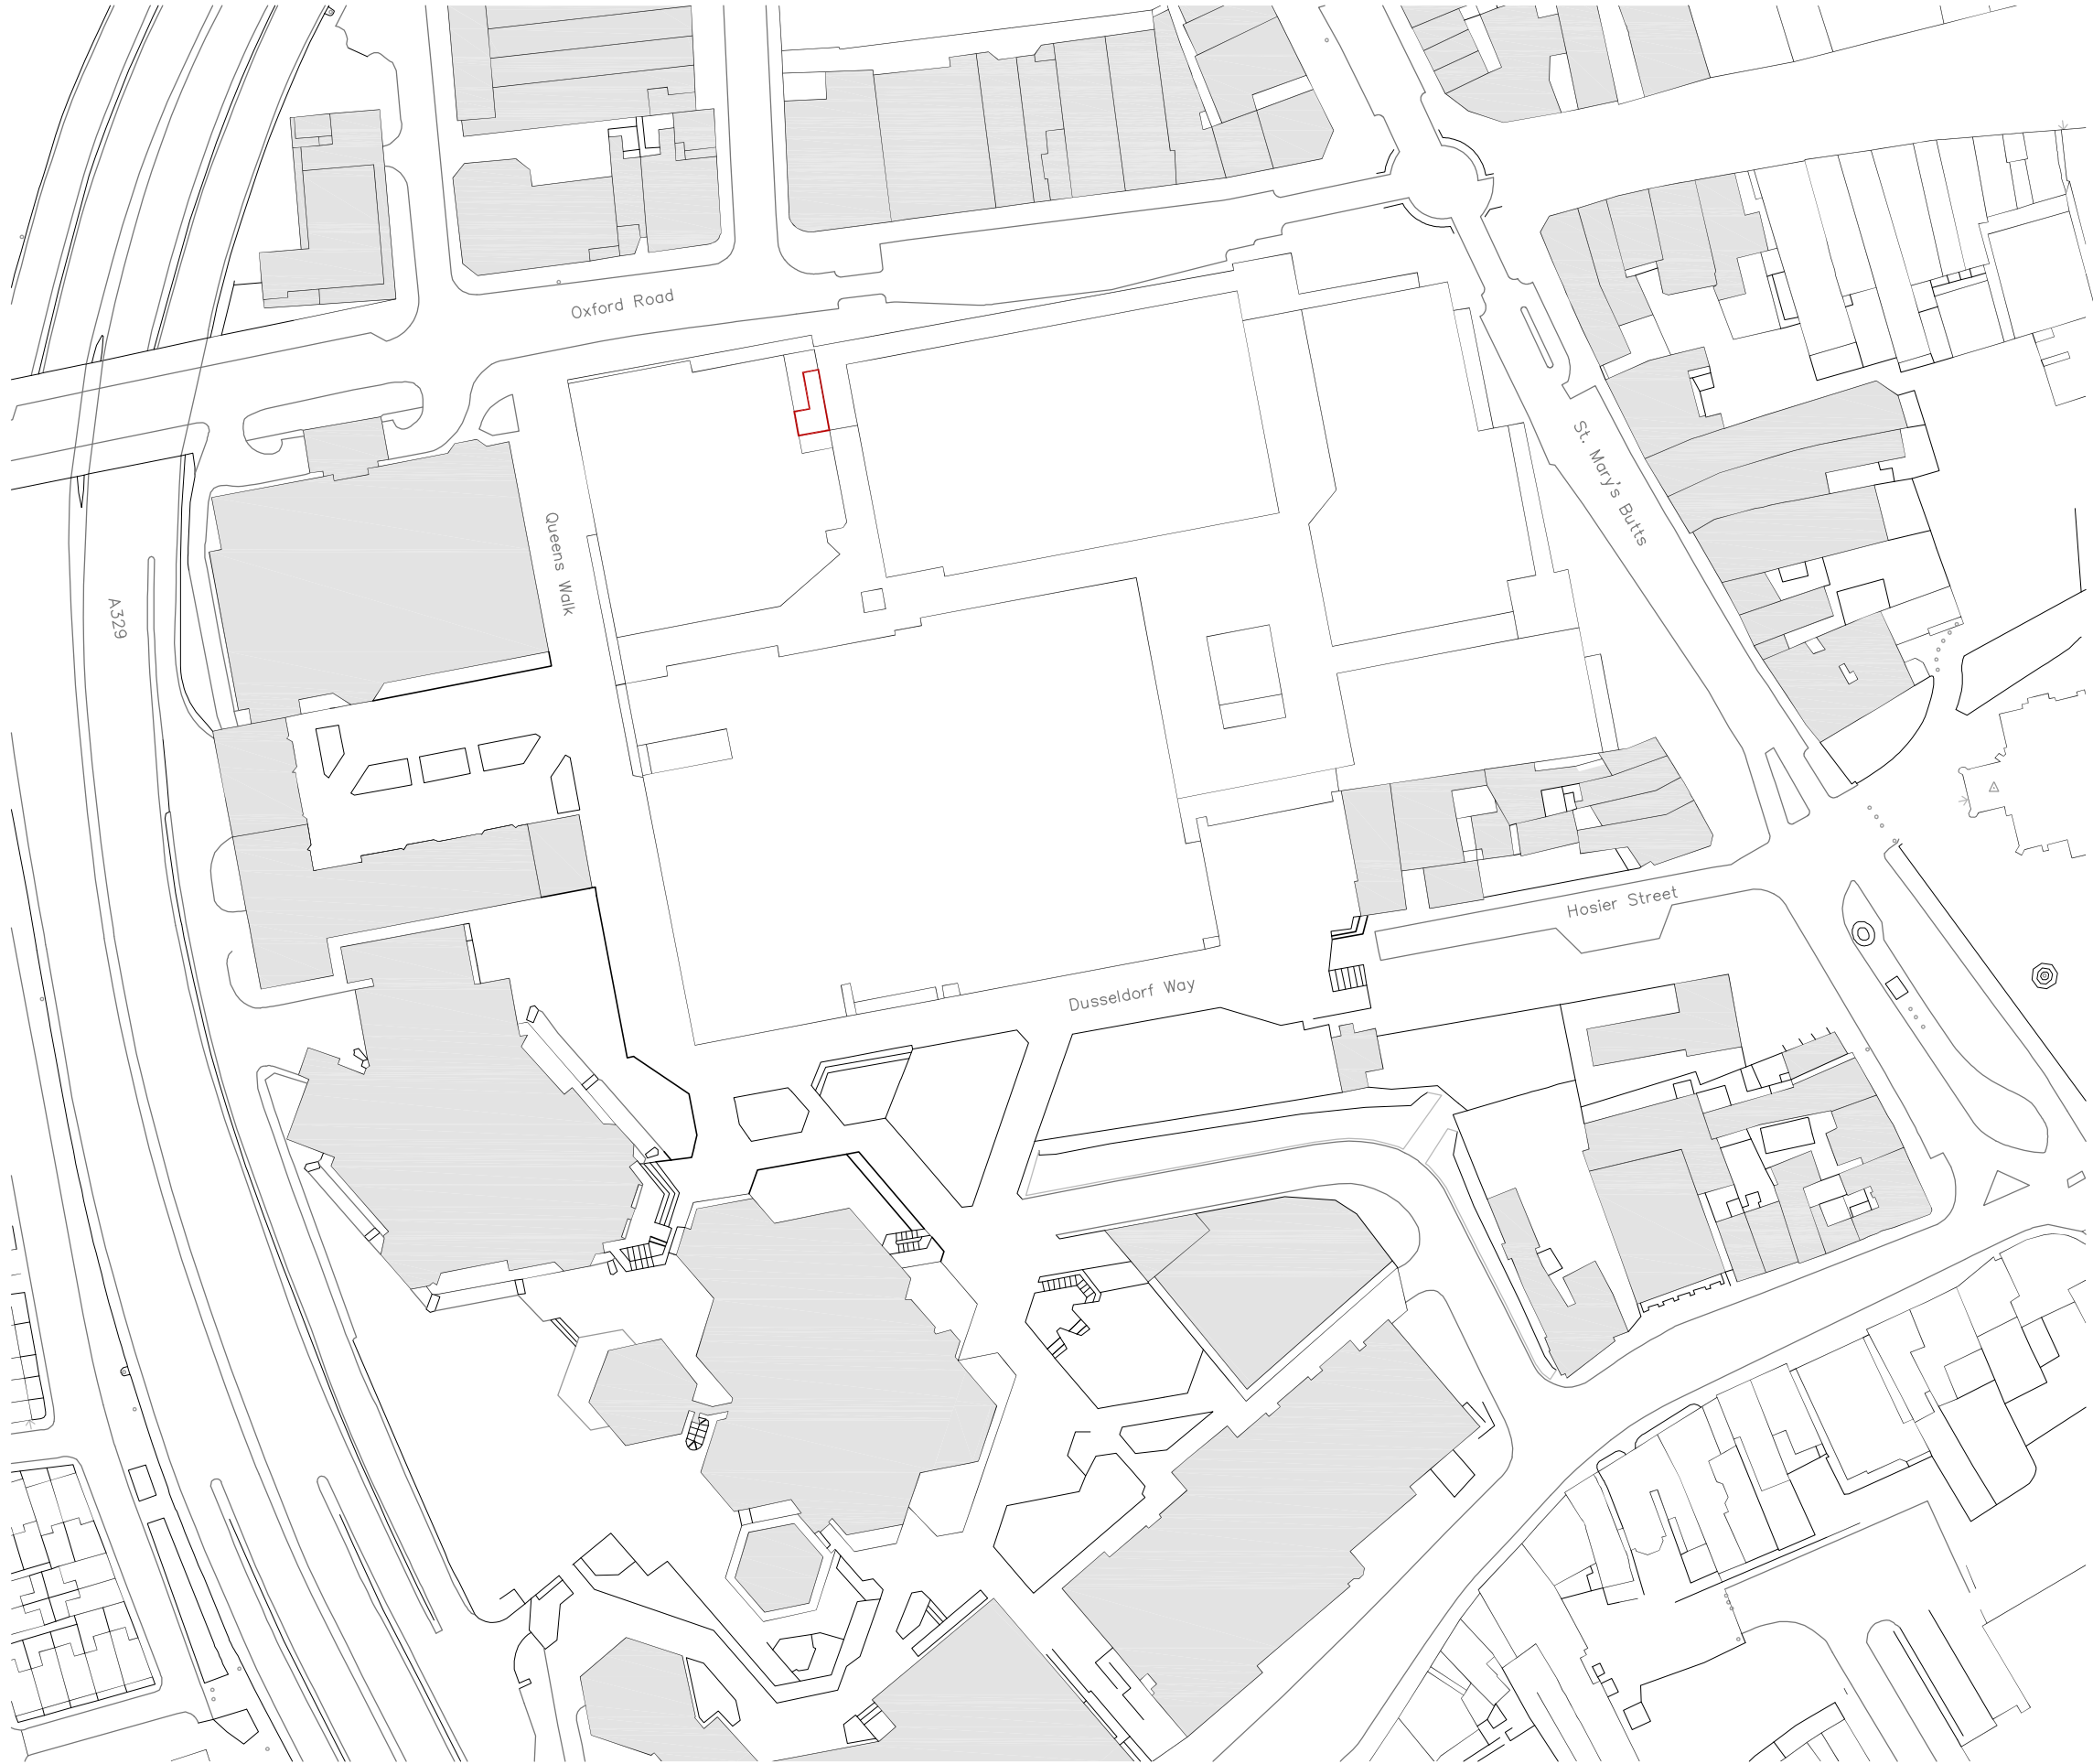

REV DATE NOTES

Client

MOORGATH PROPERTY

Project

BROAD STREET MALL
READING

Drawing Title

OXFORD ROAD KIOSK
SITE LOCATION PLAN

Drawn	Checked	Paper Size	Scale	Date
CMc	PT	A3	1:1250	DEC 2016
Project No.		Drawing No.		Revision
15116		0325		-

**CORSTORPHINE
+ WRIGHT
ARCHITECTS**

Brook Hall • Brook Street • Warwick • CV34 4BL
t 01926 658444 • w www.corstorphine-wright.com

Site Location Plan
Scale 1:1250