


READING BOROUGH COUNCIL
01 JUN 2017
PLANNING

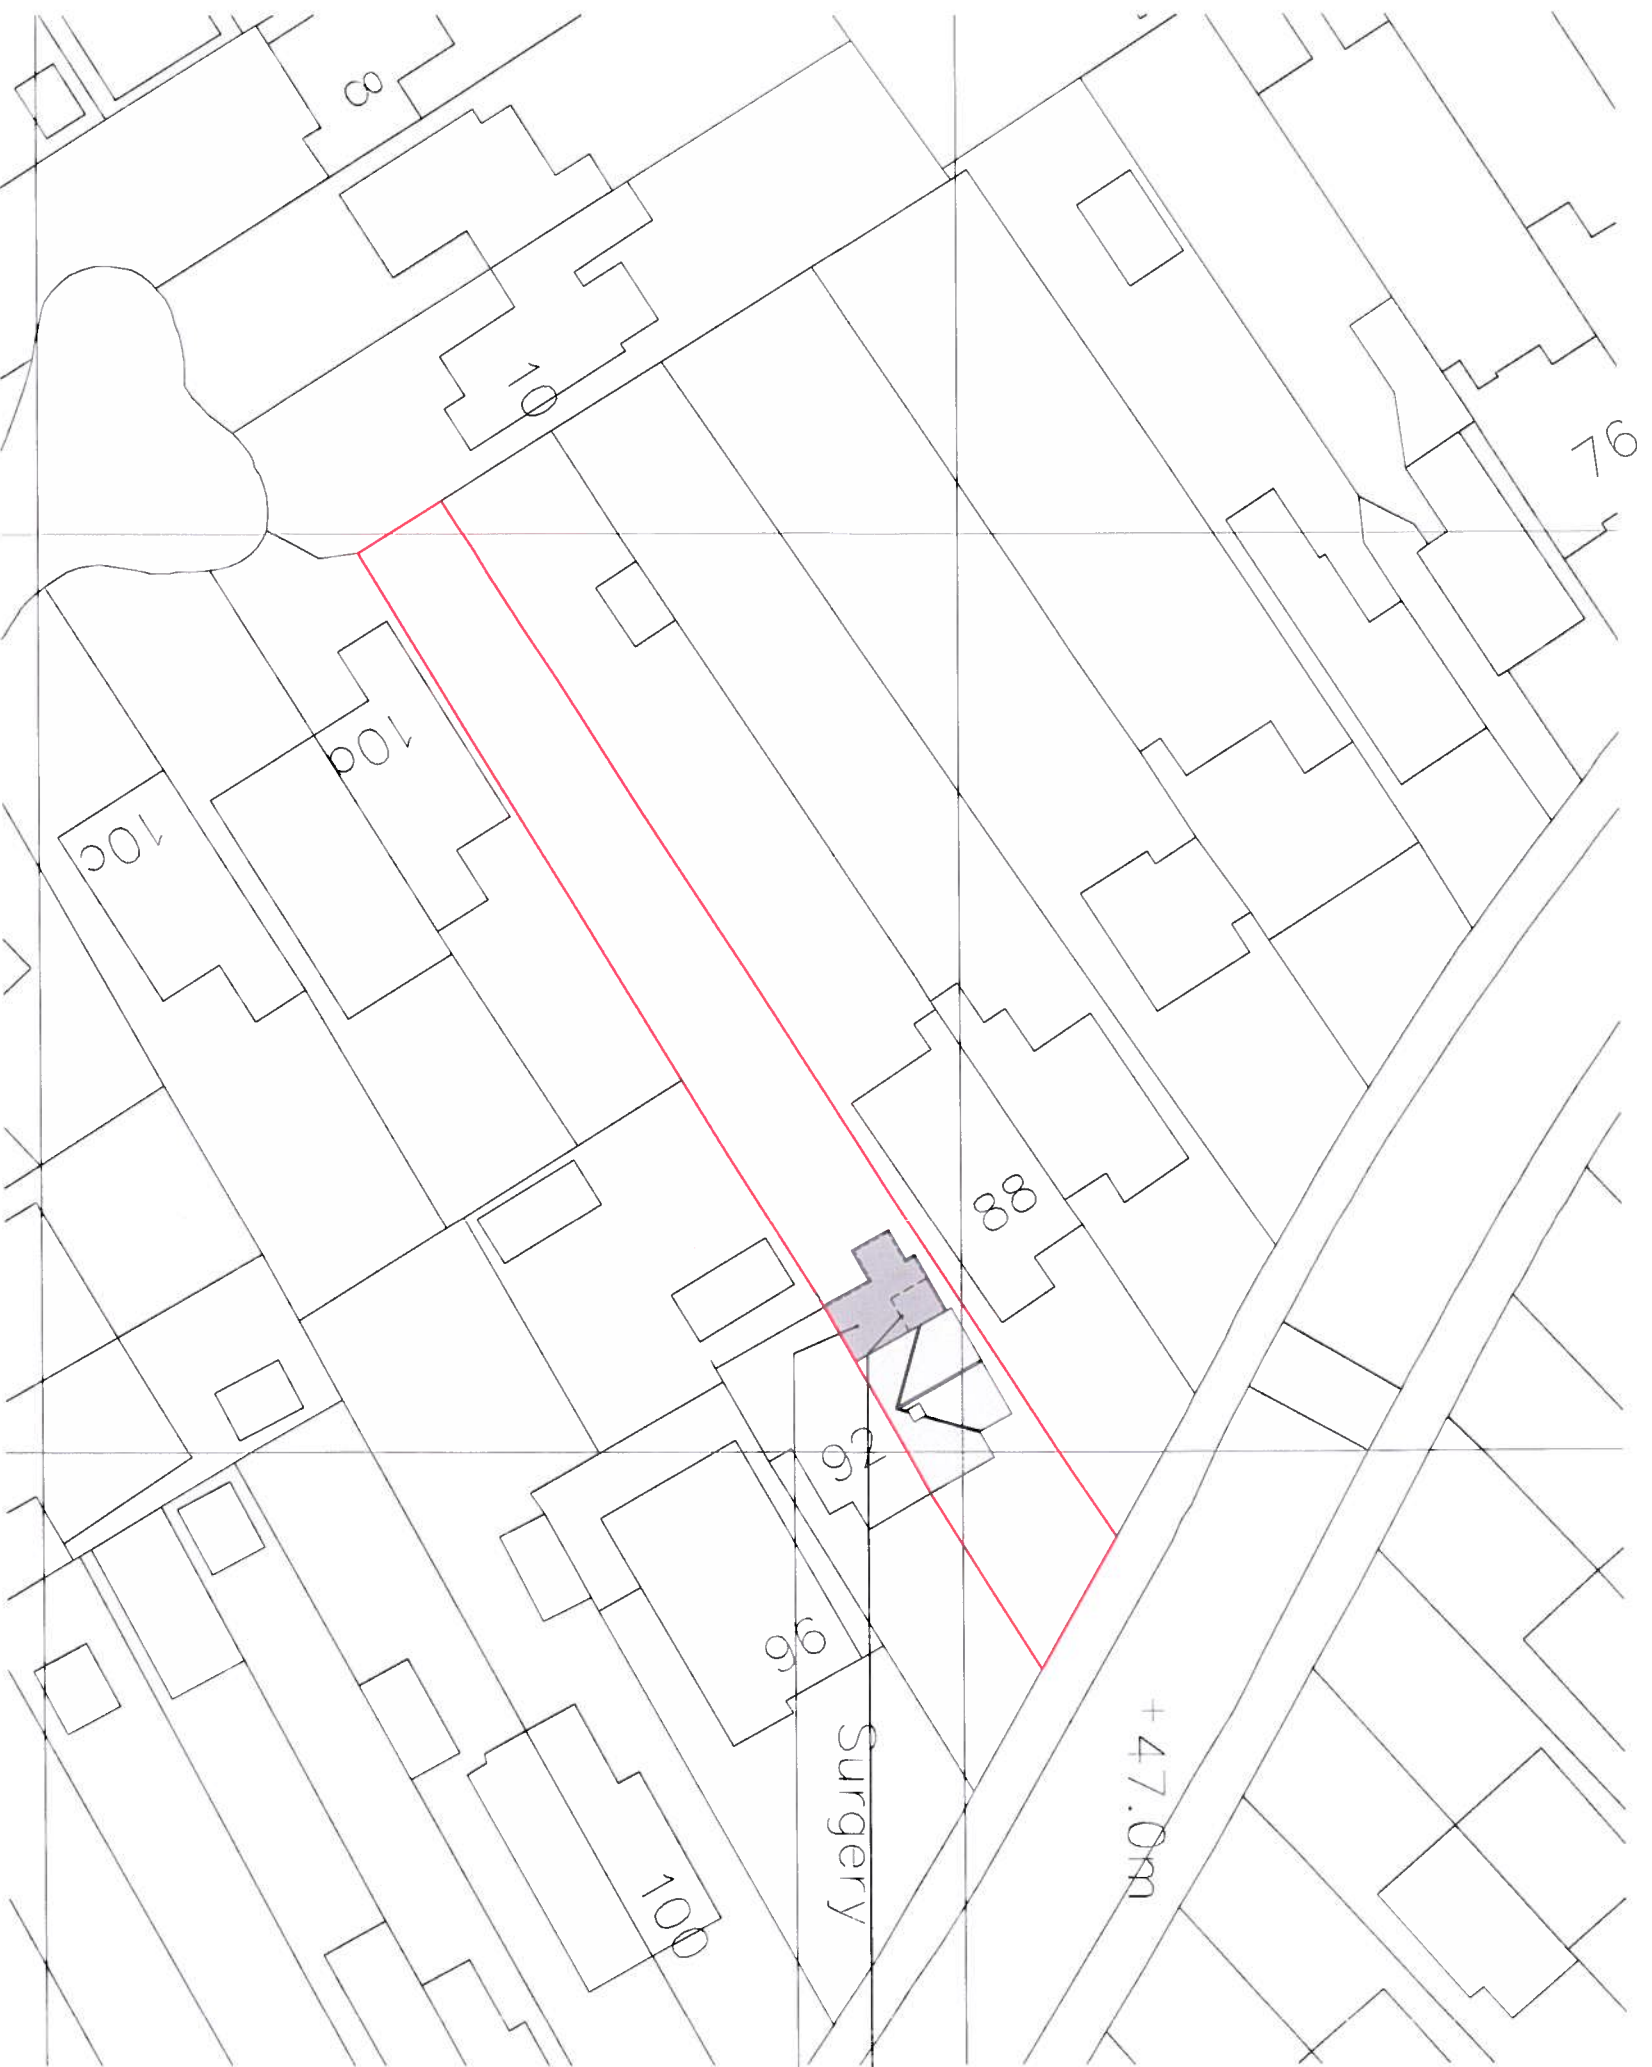

17 08 85

PROPOSED SITE PLAN
1:200

2000017 LITTLE WOOD LANE, READING, RG2 8PP
2000017 LITTLE WOOD LANE, READING, RG2 8PP
19/03/17
A8 - PP0010 - B
1:200 A1

Anderson Orr
Architects