
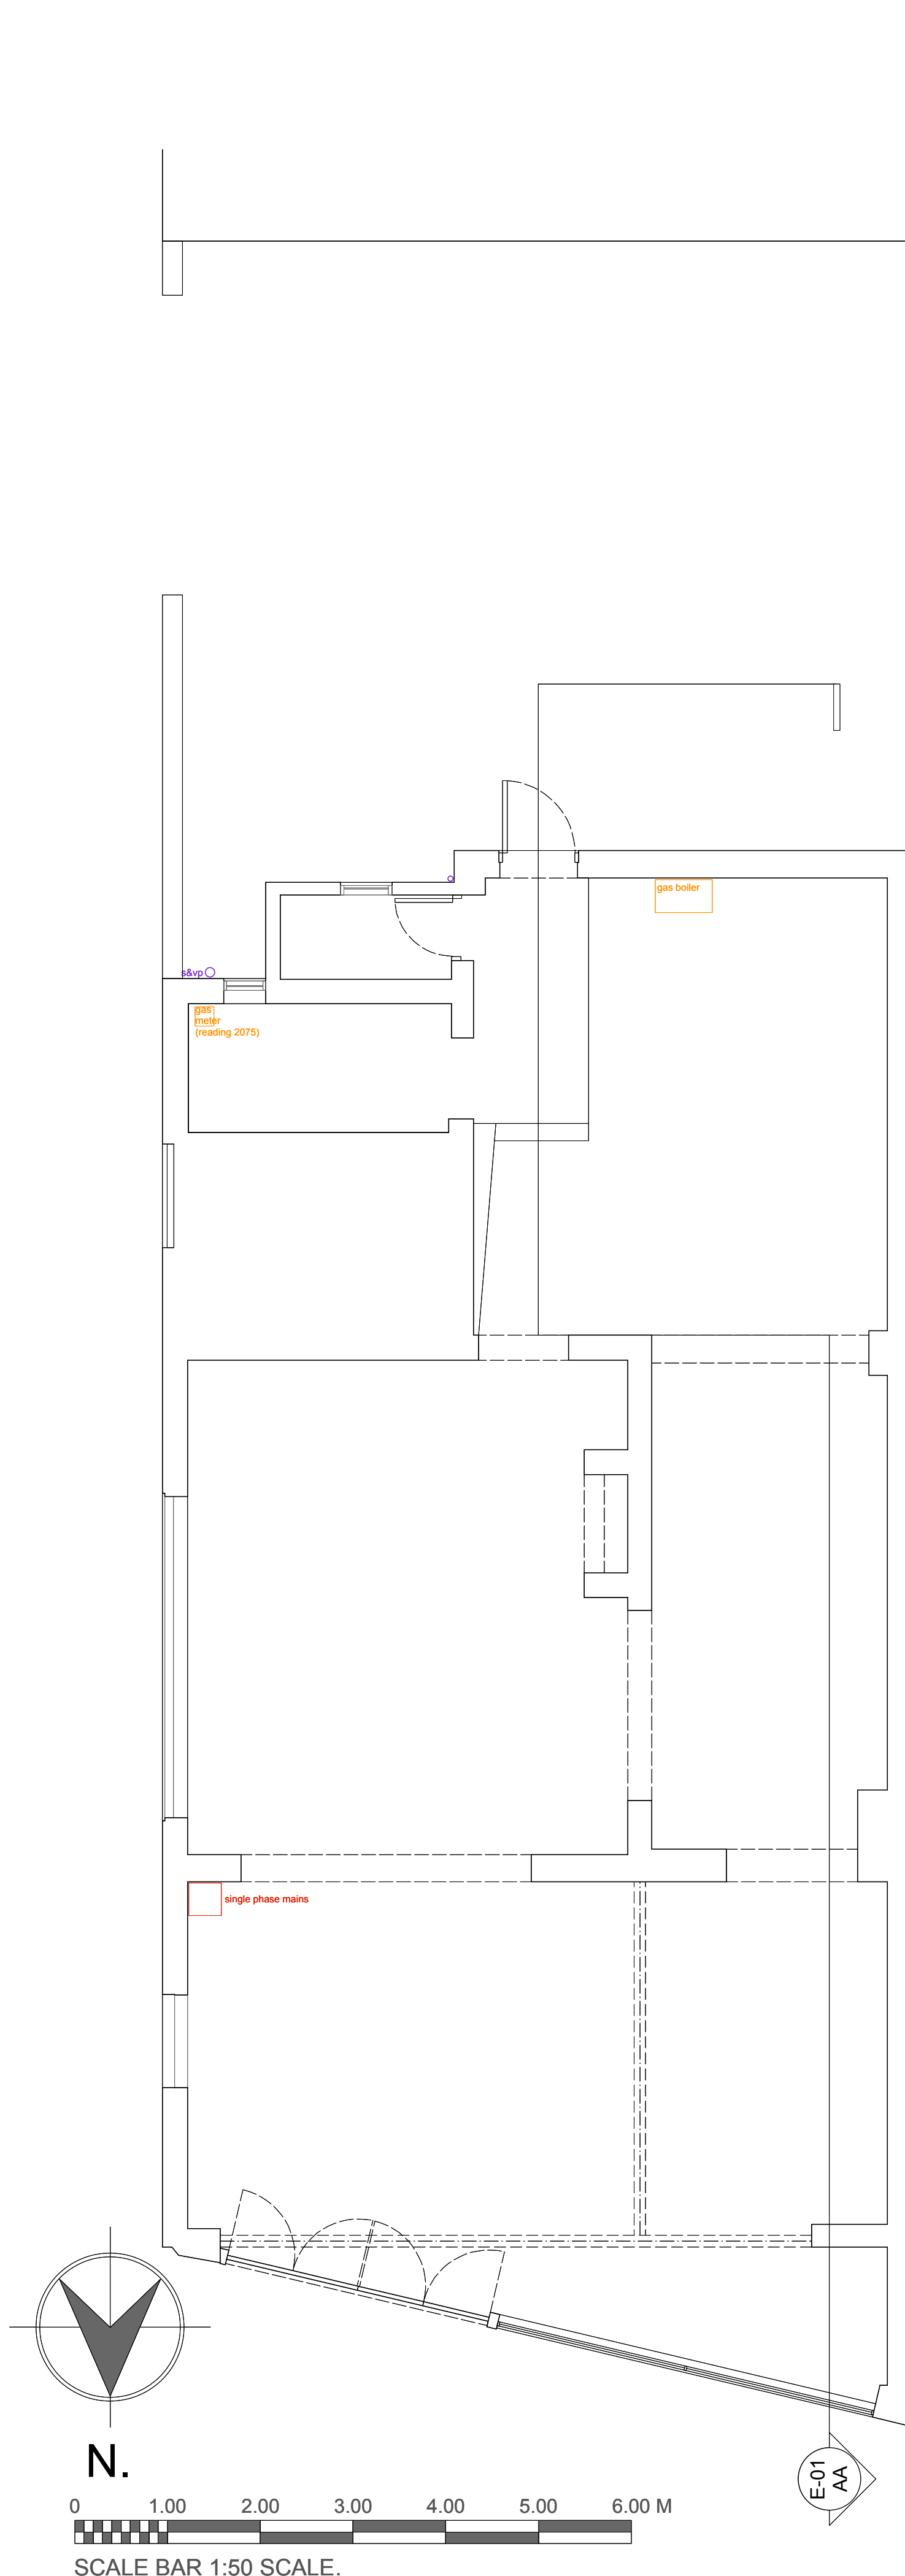
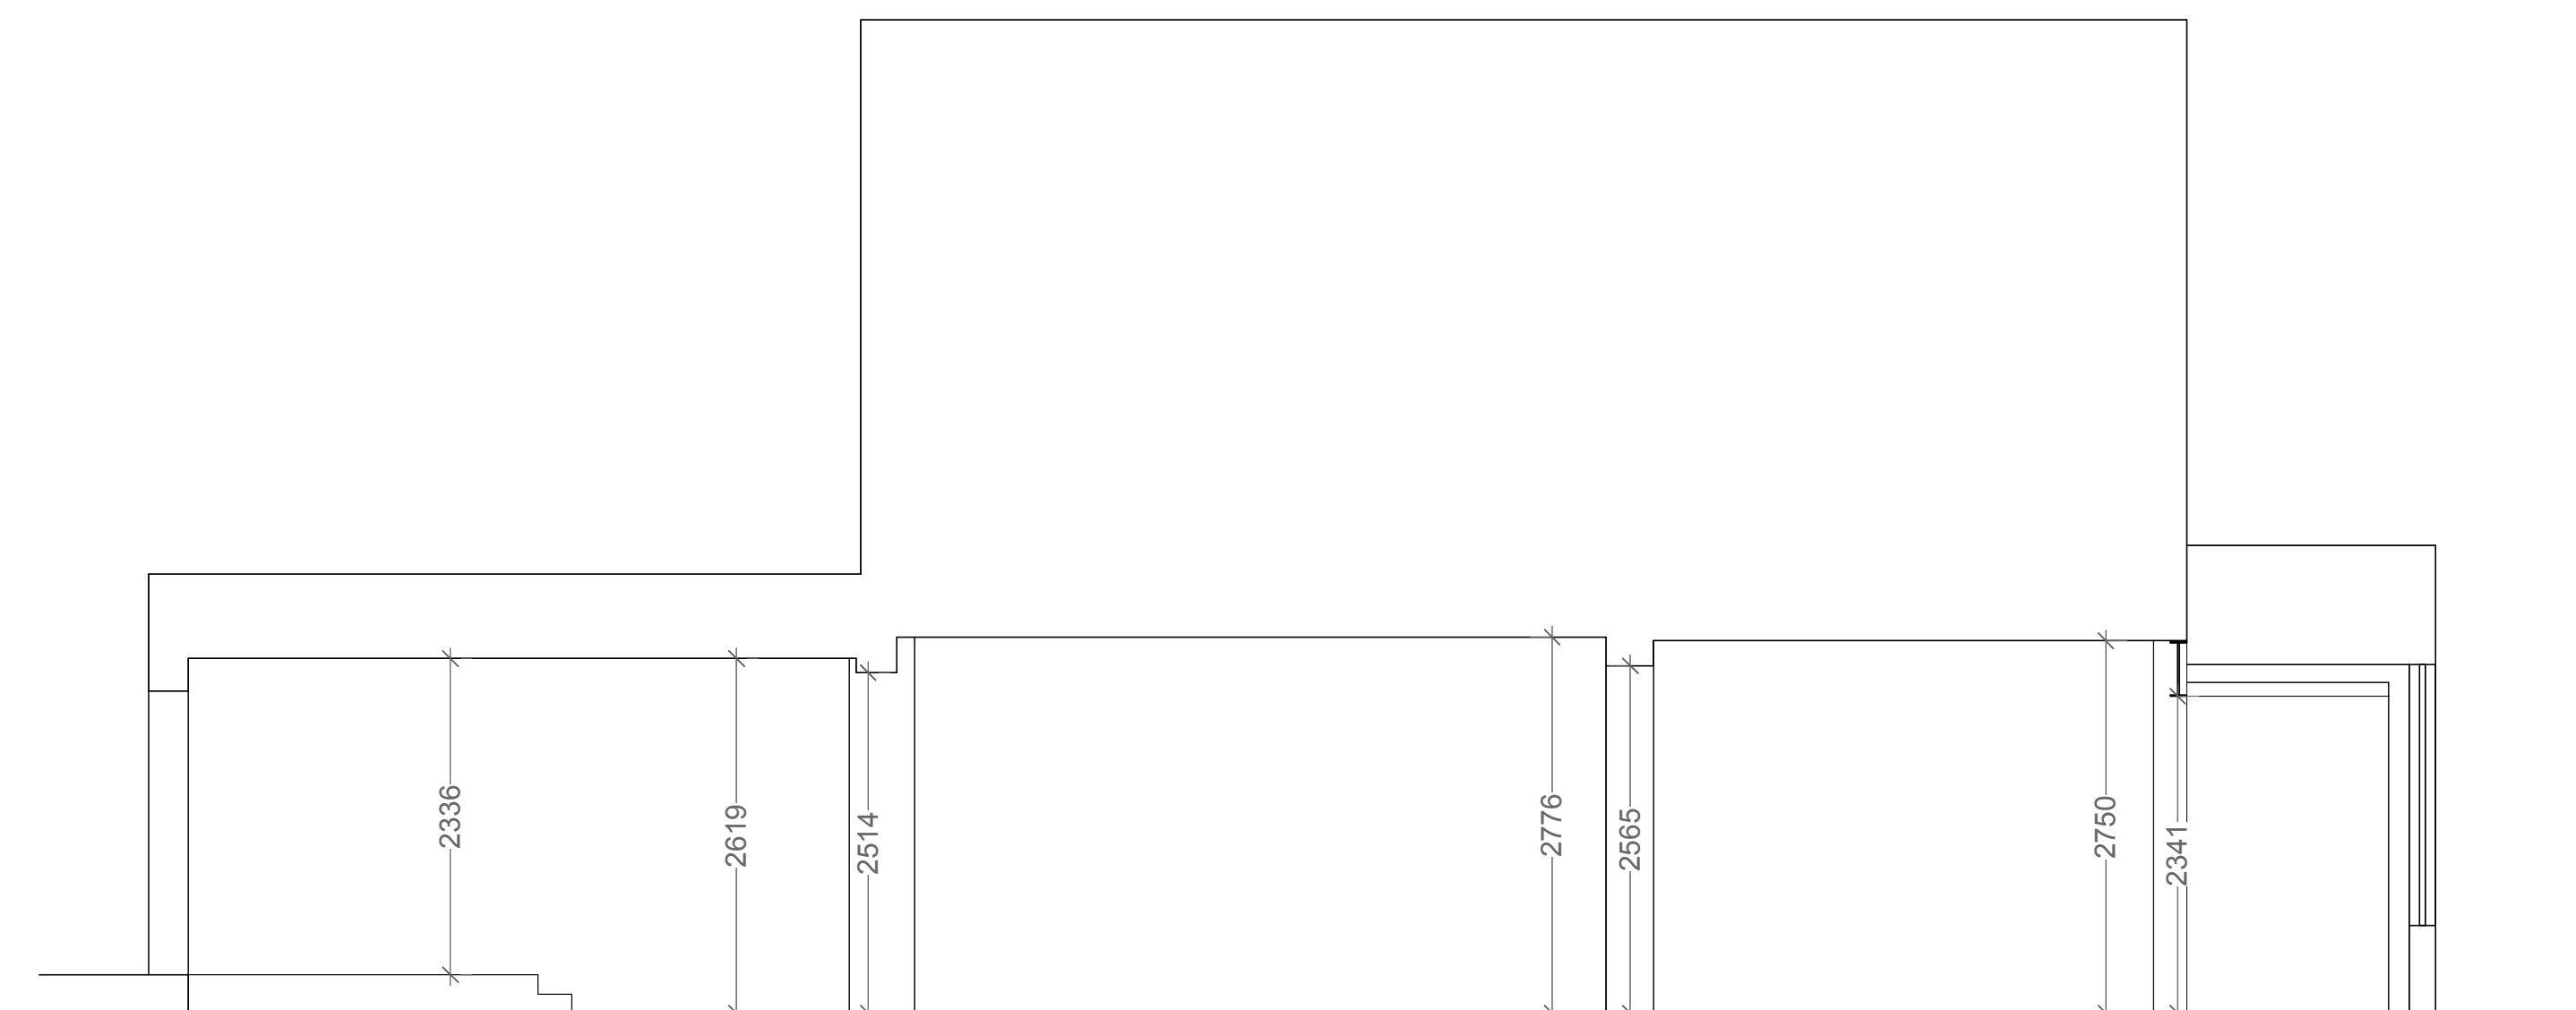


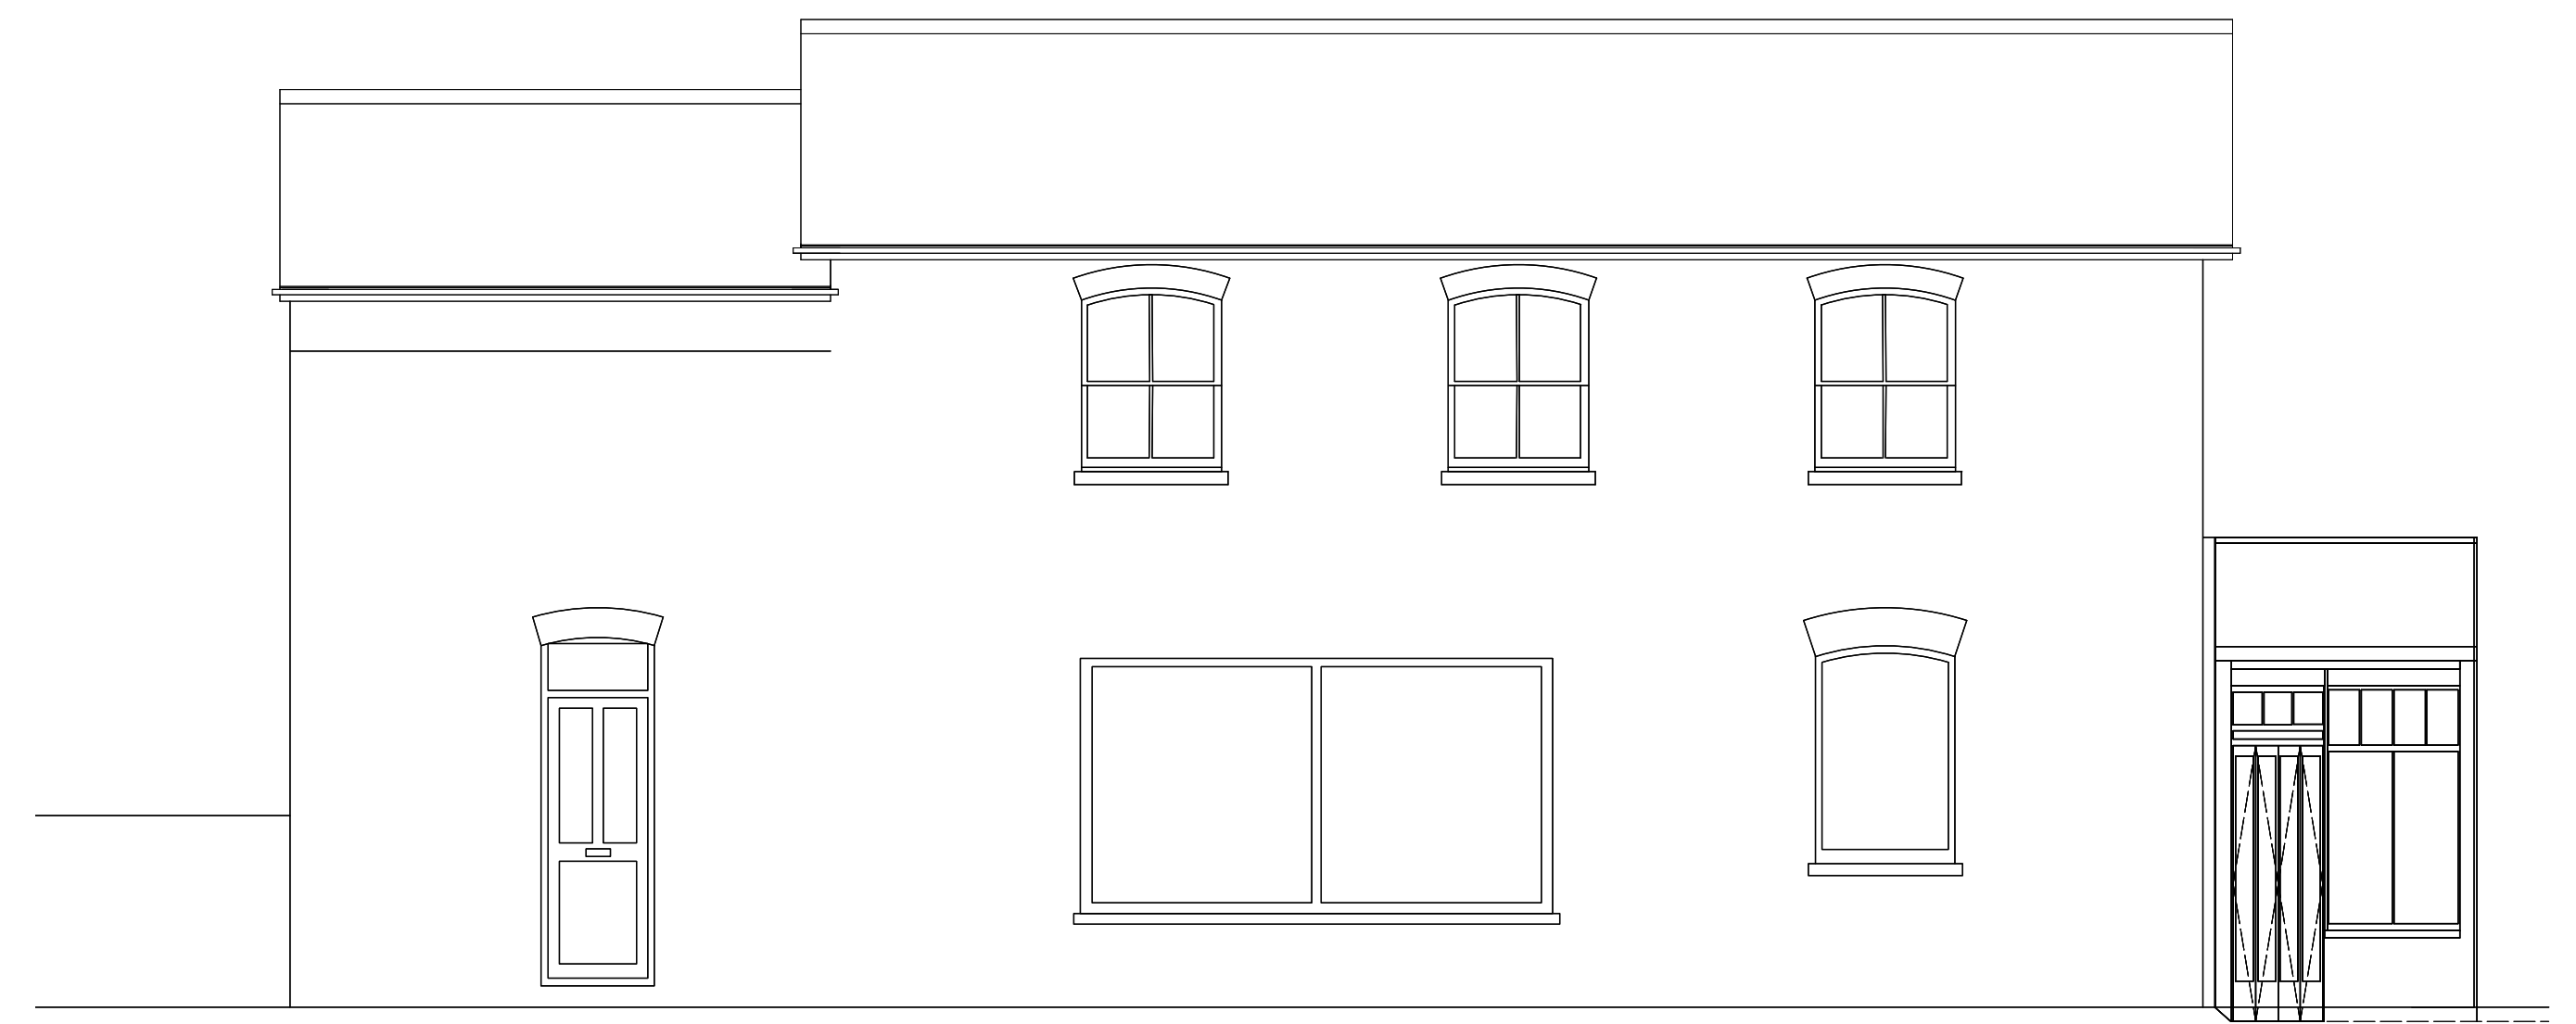

DISCLAIMER:

Any plans, drawings, and/or prototypes, descriptions, illustrations, dimensions or particulars are approximate only and are only issued for the sole purpose of giving an approximate idea of the Goods and/or Services described in them. They must not be taken as binding in detail and HAY Innovations Limited will not be liable for any error or omission.

These plans, drawings or specification are not drawn to scale. Please do not scale from this drawing. Figured dimensions should be taken in preference to scaled dimensions, and any discrepancies must be referred to HAY Innovators Limited. Contractors, sub-contractors and suppliers must verify all dimensions on site before commencement of works. If in doubt ask!

COPYRIGHT NOTICE

Copyright © H A Y Innovations Limited 2009

The reproduction or transmission of all or part of this work whether by photocopying or storing in any medium by electronic means or otherwise, without the written permission of HAY Innovations Limited is strictly prohibited.

[illegible]

HAY Innovations Ltd
1 KINGSLEY STREET
LEICESTER
LE2 6DY

tel. +44 (0) 116 2700 002
fax. +44 (0) 116 2700 003
e-mail. info@hayonline.co.uk www.hayonline.com

CLIENT:
Saeed Ahmed

PROJECT:

Yaadgar
465 Oxford road
Reading

Reading
RG30 1HF

DRAWING TITLE:
Principle of Plan: Elevation

DRAWING TITLE:

DATE:	06.08.2017	
DRAWN:	PRC	
CHECKED:		
SCALE:	1:50 @ A1	
STATUS:	Plotting	
PROJ NO:	17-103	
DWG NO:	E-01	REV: