




Locplan
colour

162235

30 NOV 2016

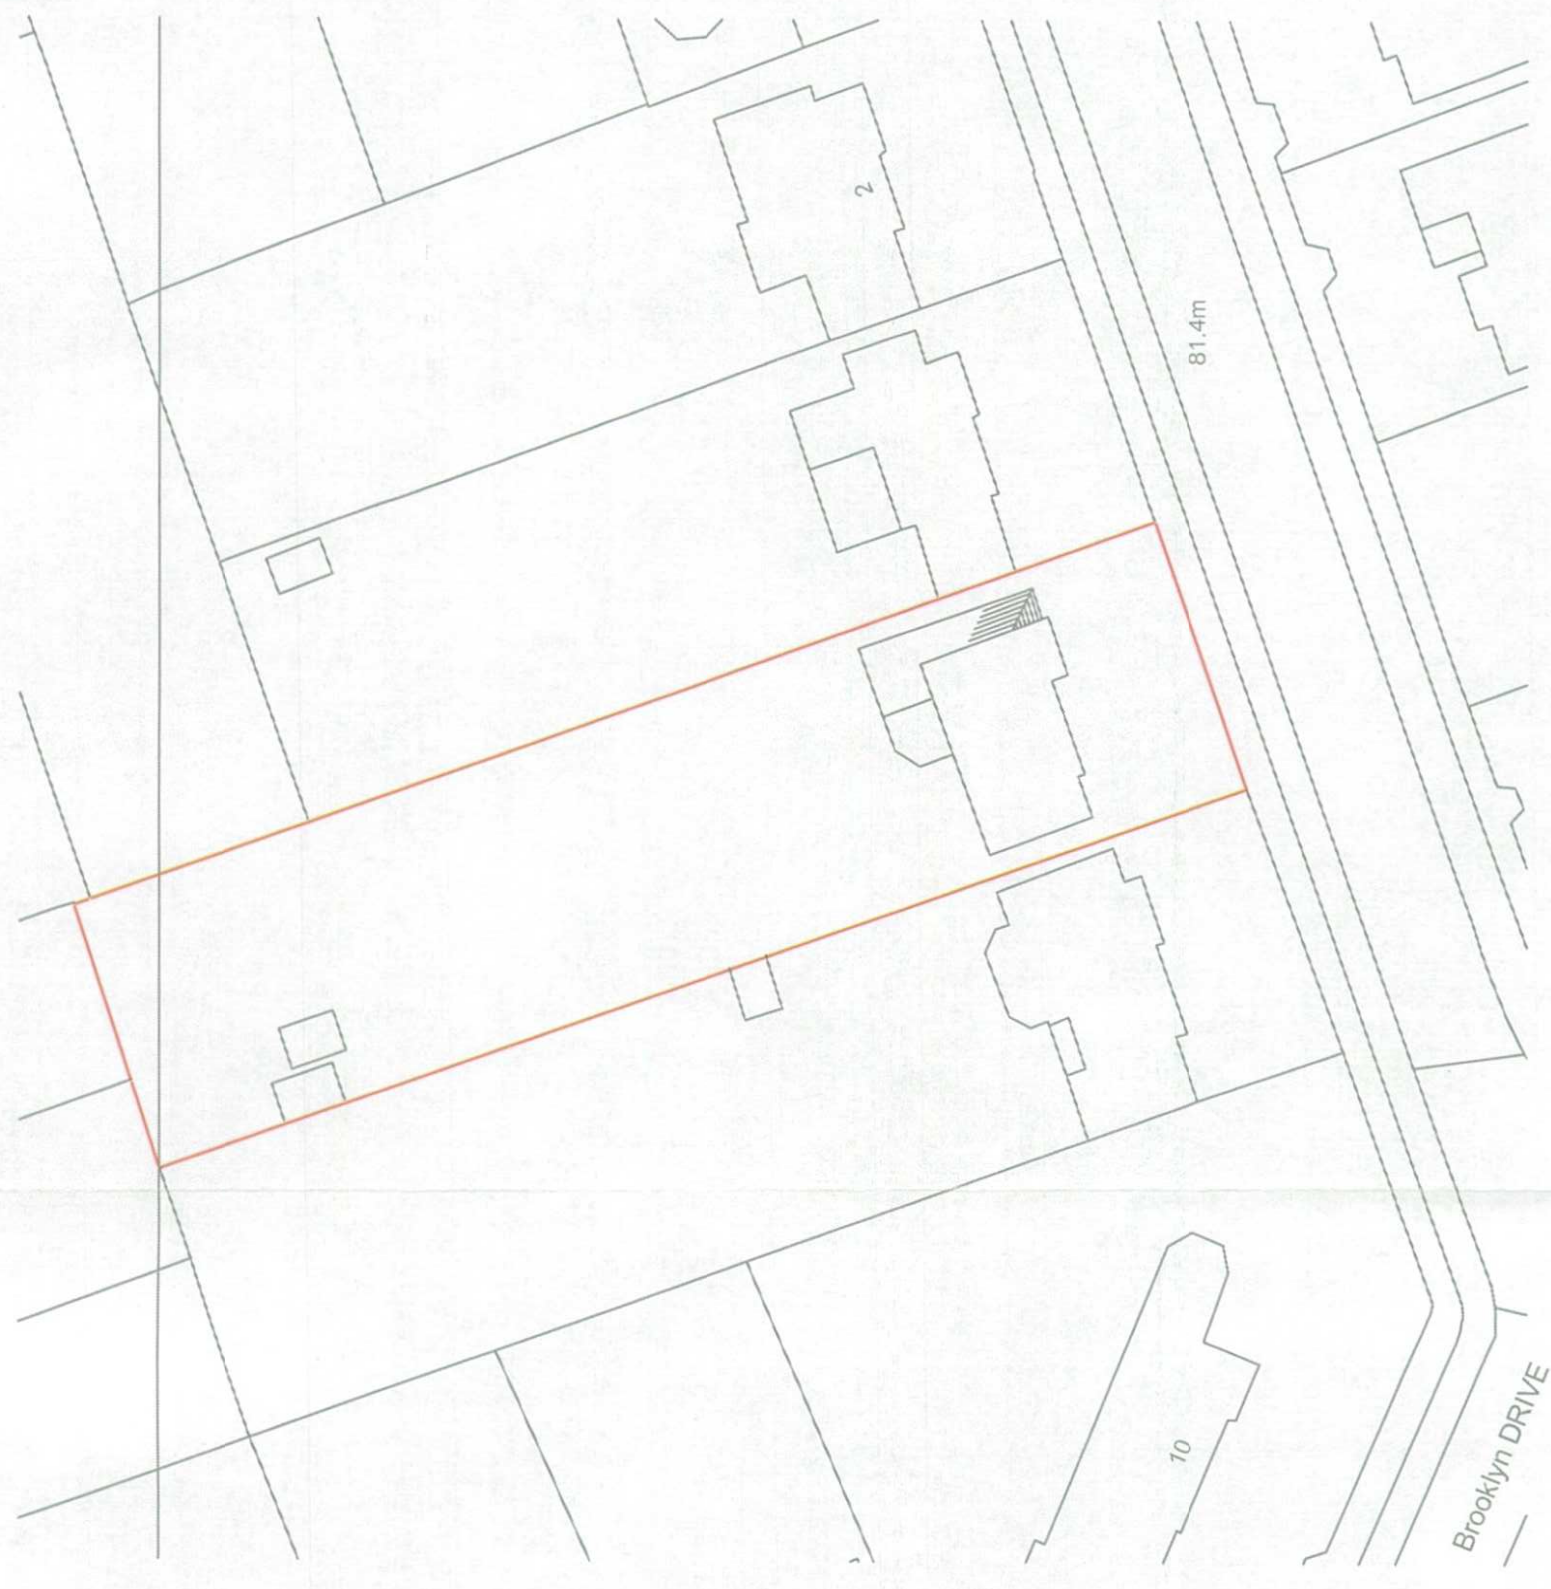

BLOCK PLAN
SCALE 1:500

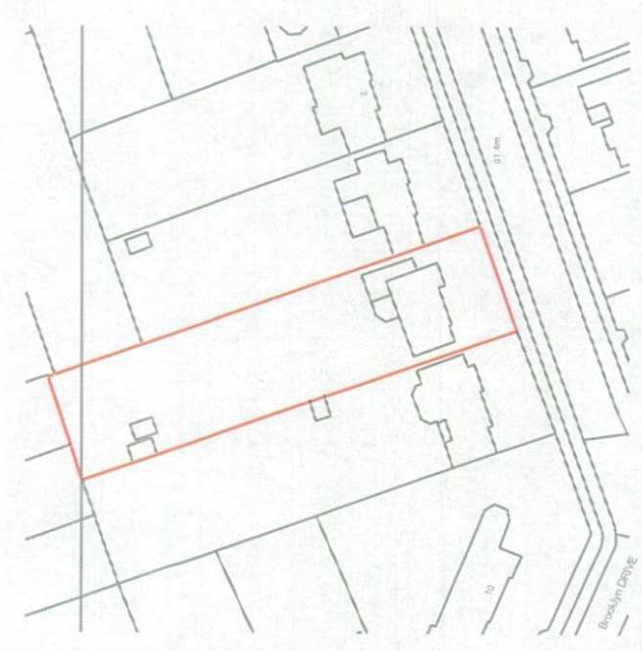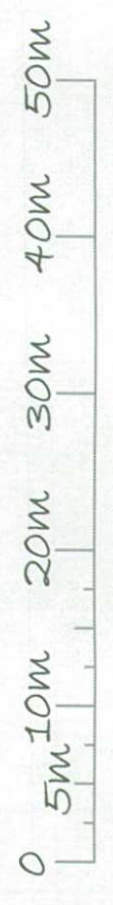

LOCATION PLAN
SCALE 1:1250

